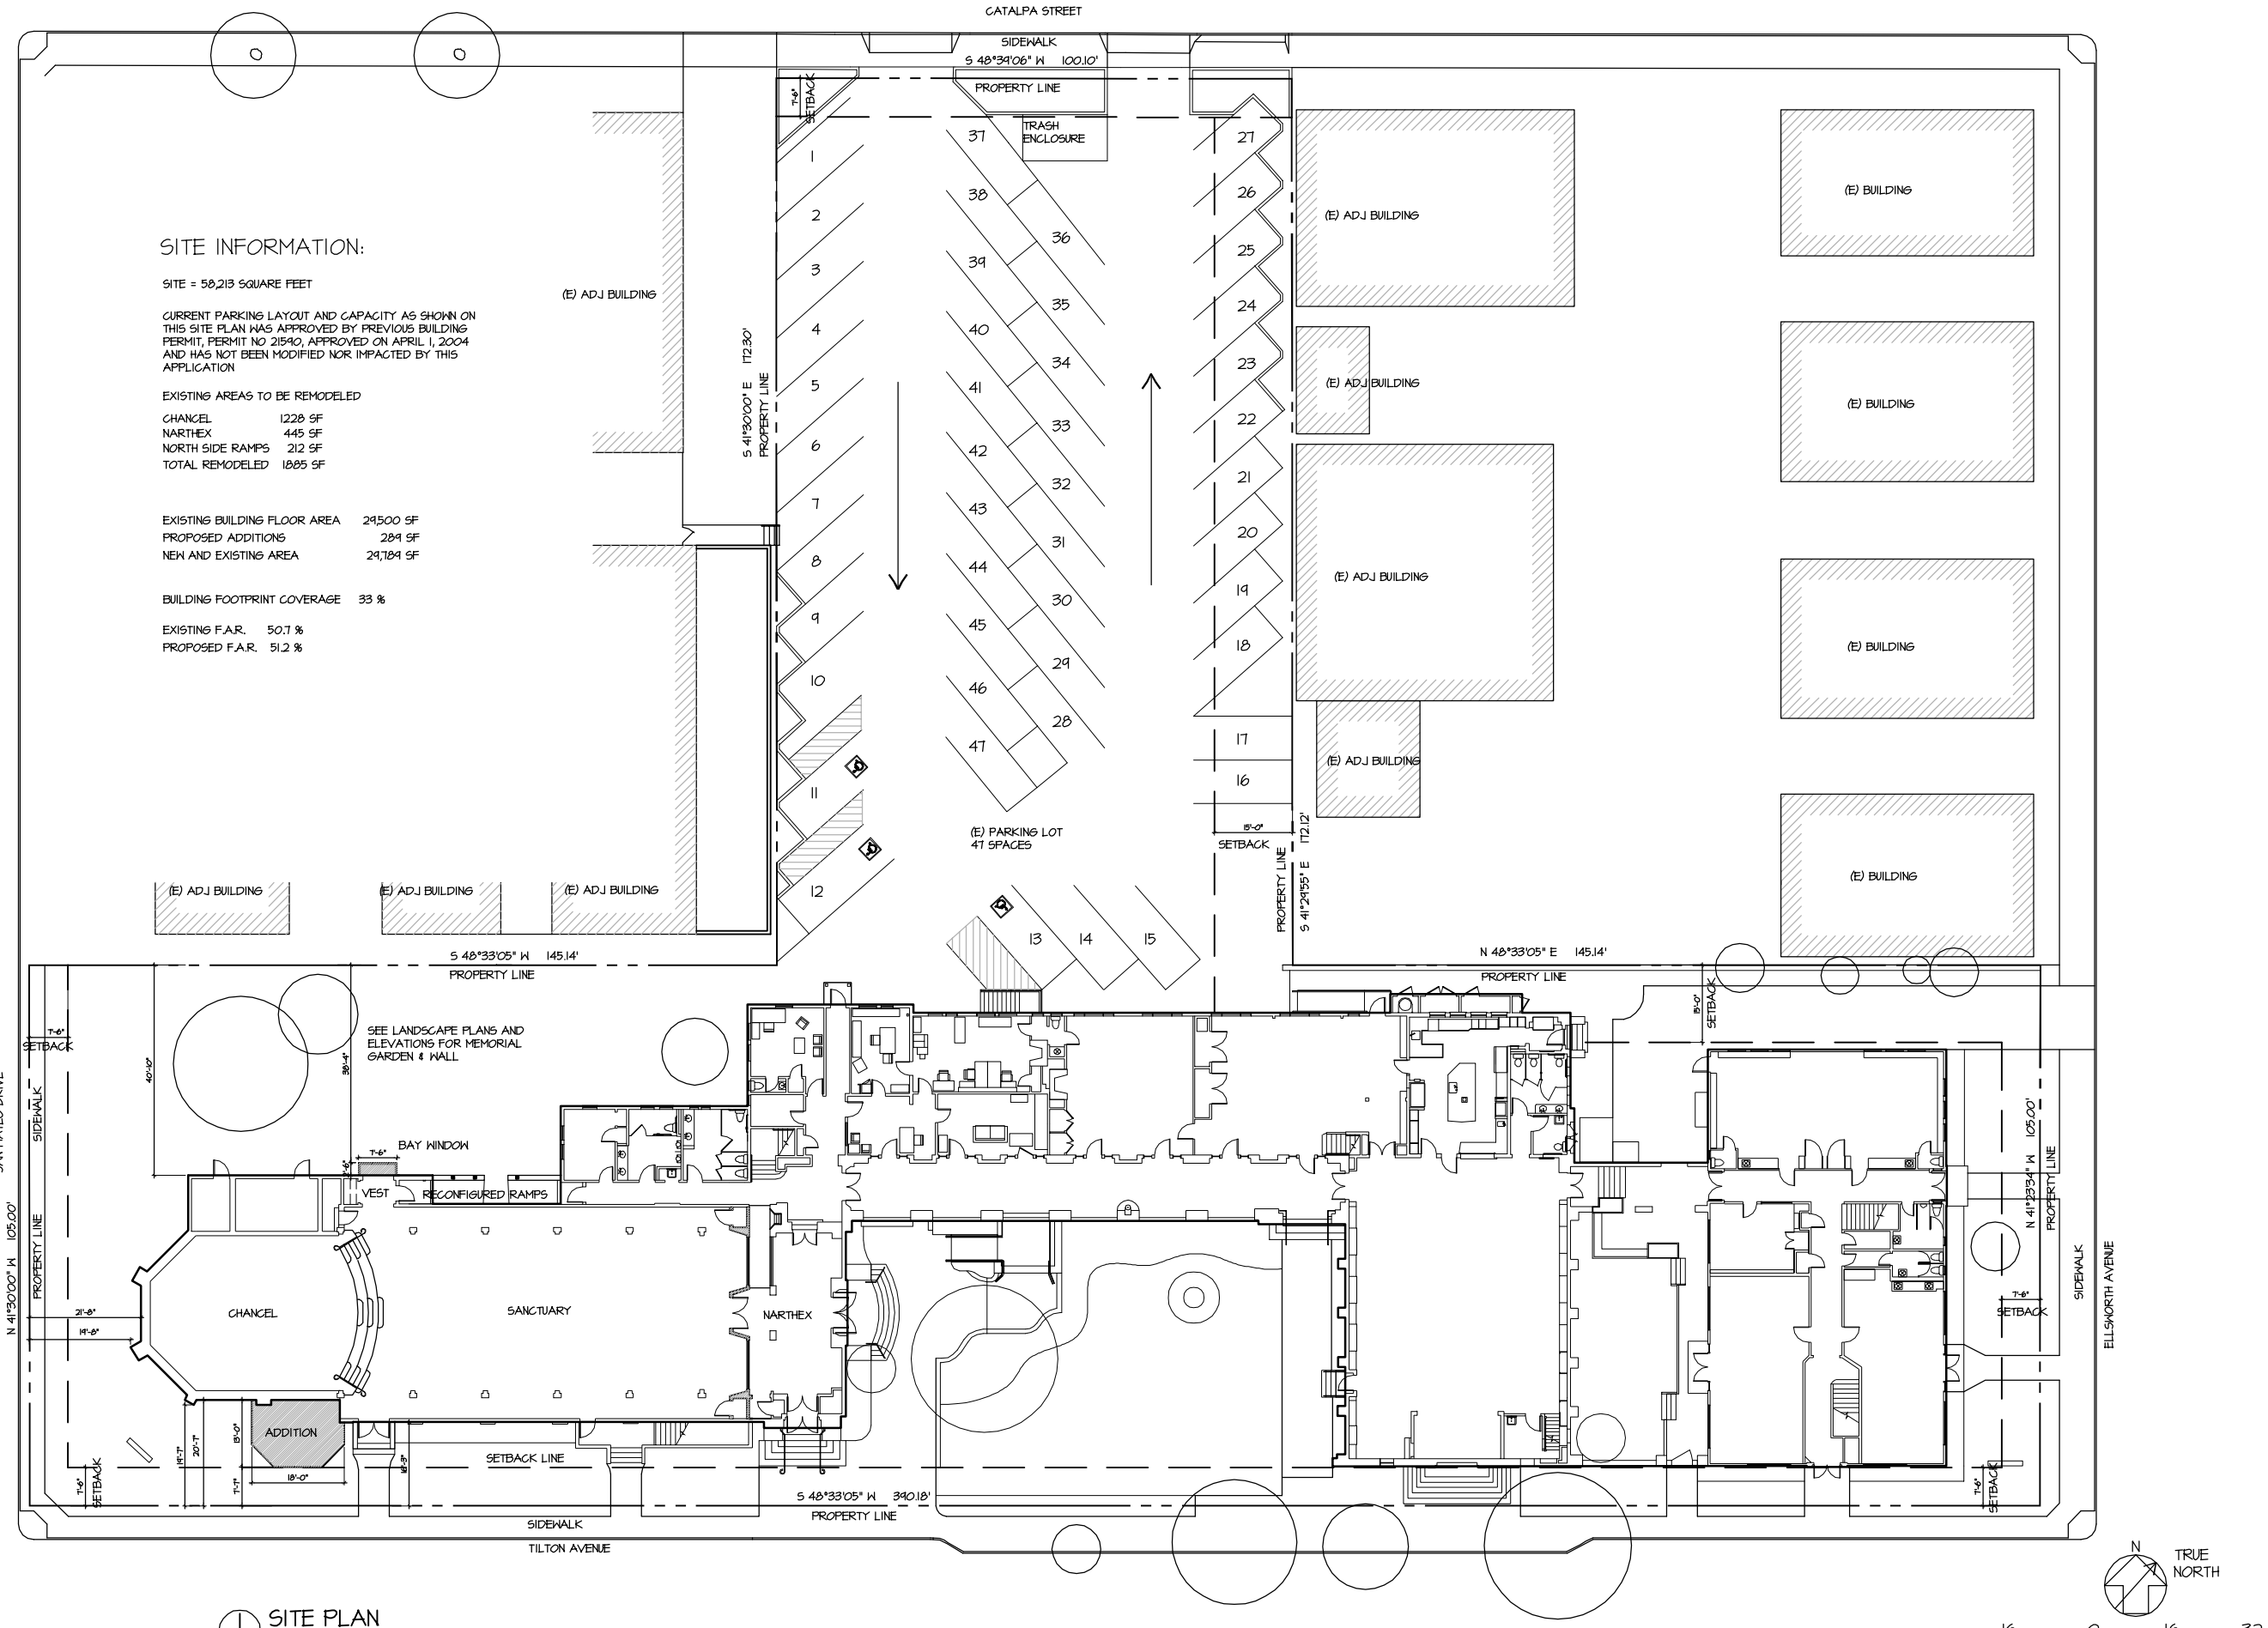

SITE INFORMATION:

SITE = 58,213 SQUARE FEET

CURRENT PARKING LAYOUT AND CAPACITY AS SHOWN ON THIS SITE PLAN WAS APPROVED BY PREVIOUS BUILDING PERMIT, PERMIT NO 21540, APPROVED ON APRIL 1, 2004 AND HAS NOT BEEN MODIFIED NOR IMPACTED BY THIS APPLICATION

EXISTING AREAS TO BE REMODELED

CHANCEL	1228 SF
NARTHEX	445 SF
NORTH SIDE RAMPS	212 SF
TOTAL REMODELED	1885 SF

EXISTING BUILDING FLOOR AREA	24,500 SF
PROPOSED ADDITIONS	284 SF
NEW AND EXISTING AREA	24,784 SF

BUILDING FOOTPRINT COVERAGE 33 %

EXISTING F.A.R. 50.7 %
PROPOSED F.A.R. 51.2 %

1 / A1.0 SITE PLAN
SCALE: 1/16" = 1'-0"
SITE PLAN JULY 14-11

© ARCHITECTURAL RESOURCES GROUP

24"X36" OR 22"X34" SHEET SIZE. IF SHEET SIZE IS SMALLER, THEN DRAWING HAS BEEN REDUCED.

ARCHITECTURAL RESOURCES GROUP, Inc.
Architects, Planners & Conservators
Pier 9, The Embarcadero . San Francisco, California
415.421.2680 fax 415.421.0747

NO.	DESCRIPTION	DATE
REVISIONS		

CONGREGATIONAL CHURCH OF SAN MATEC

REMODEL, ADDITION, & ACCESSIBILITY UPGRADES

225 TILTON AVENUE
SAN MATEO, CALIFORNIA

SHEET TITLE
SITE PLAN

ISSUANCE
PLANNING DEPARTMENT RESUBMITTAL

DATE
JANUARY 19, 2012

PROJ. NO.
09221

DRAWN
PR

CHECKED
PR

DRAWING NO.
A1.0

SHEET OF 00