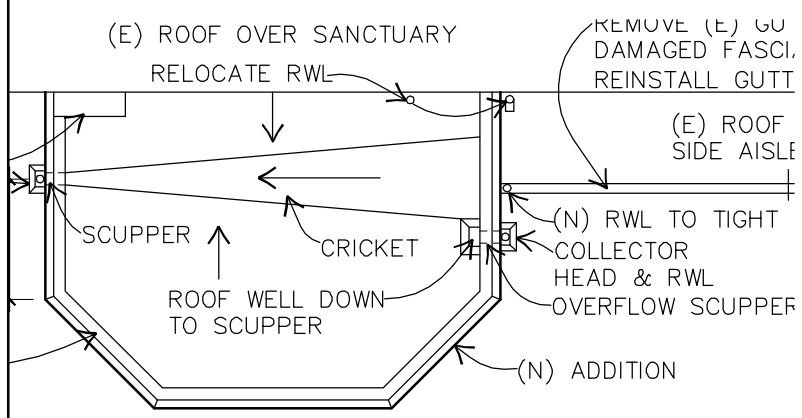

2 A2.2 PARTIAL ROOF PLAN
SCALE: 1/4" = 1'-0"
ROOF PLAN

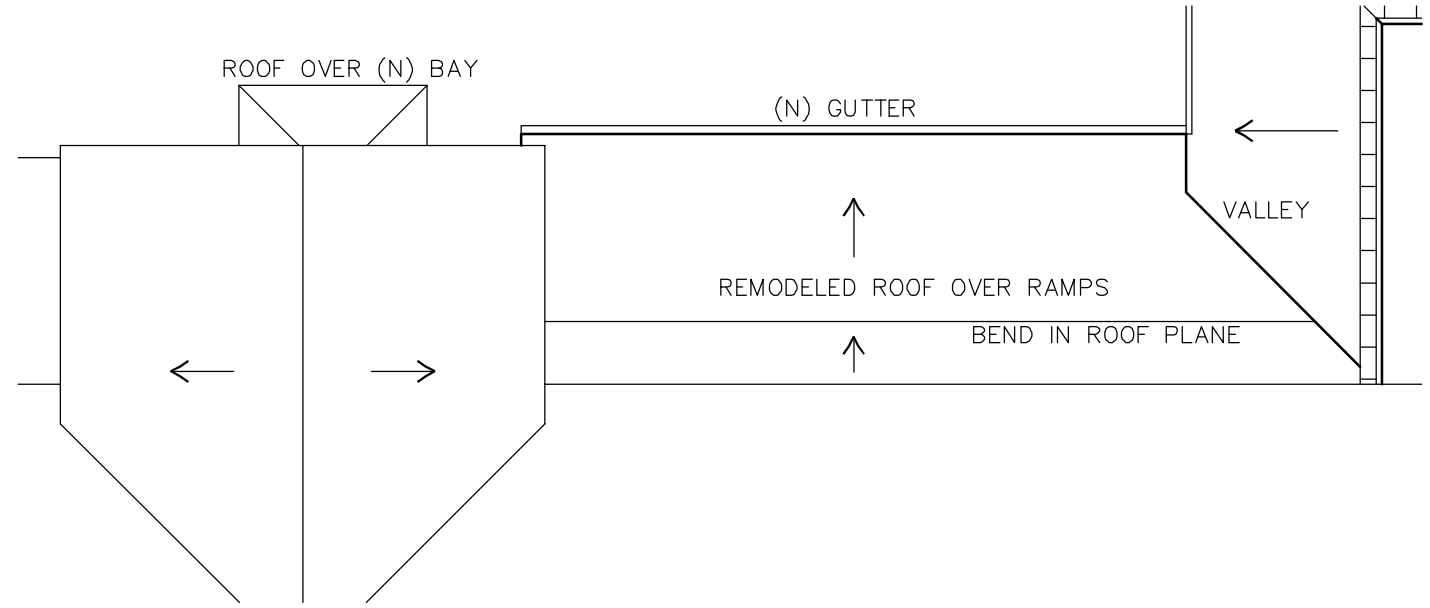

3 A2.2 PARTIAL ROOF PLAN
SCALE: 1/4" = 1'-0"
ROOF PLAN

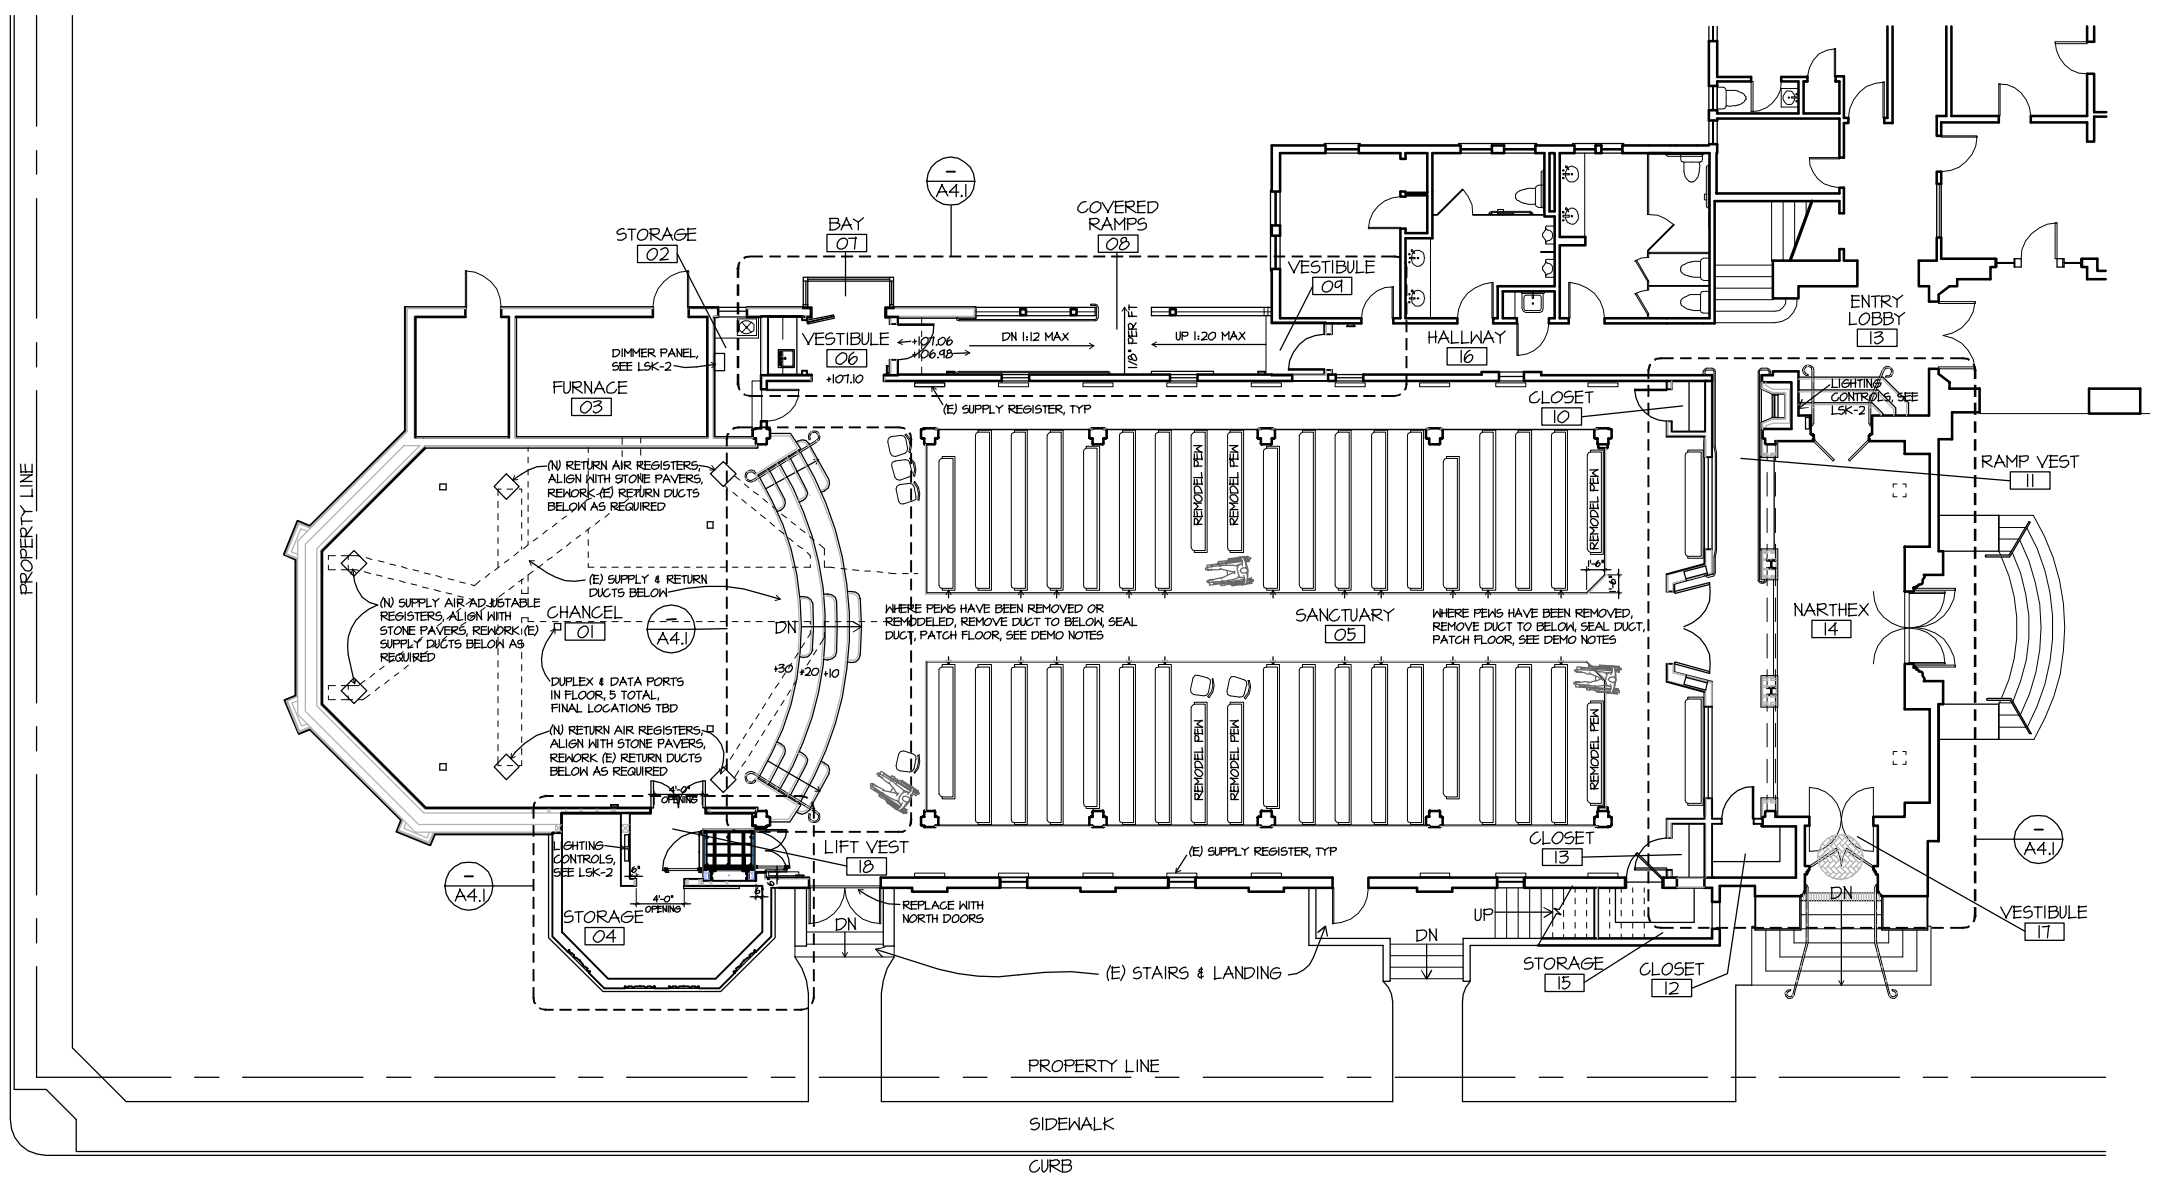

1 A2.2 MAIN FLOOR PLAN
SCALE: 1/8" = 1'-0"
PLAN & ELEVATIONS

N

8 0 8 16
1/8" = 1'-0"

ARCHITECTURAL RESOURCES GROUP, Inc.
Architects, Planners & Conservators
Pier 9, The Embarcadero . San Francisco, California
415.421.2680 fax 415.421.0747

NO.	DESCRIPTION	DATE
REVISIONS		

CONGREGATIONAL CHURCH OF SAN MATEO

REMODEL, ADDITION, & ACCESSIBILITY UPGRADES

225 TILTON AVENUE
SAN MATEO, CALIFORNIA

SHEET TITLE

MAIN FLOOR PLAN AND PARTIAL ROOF PLANS

ISSUANCE
PLANNING DEPARTMENT RESUBMITTAL

DATE
JANUARY 19, 2012

PROJ. NO.
09221

DRAWN
-

CHECKED
-

DRAWING NO.
A2.2

SHEET OF 00

© ARCHITECTURAL RESOURCES GROUP

24"x36" OR 22"x34" SHEET SIZE. IF SHEET SIZE IS SMALLER, THEN DRAWING HAS BEEN REDUCED.