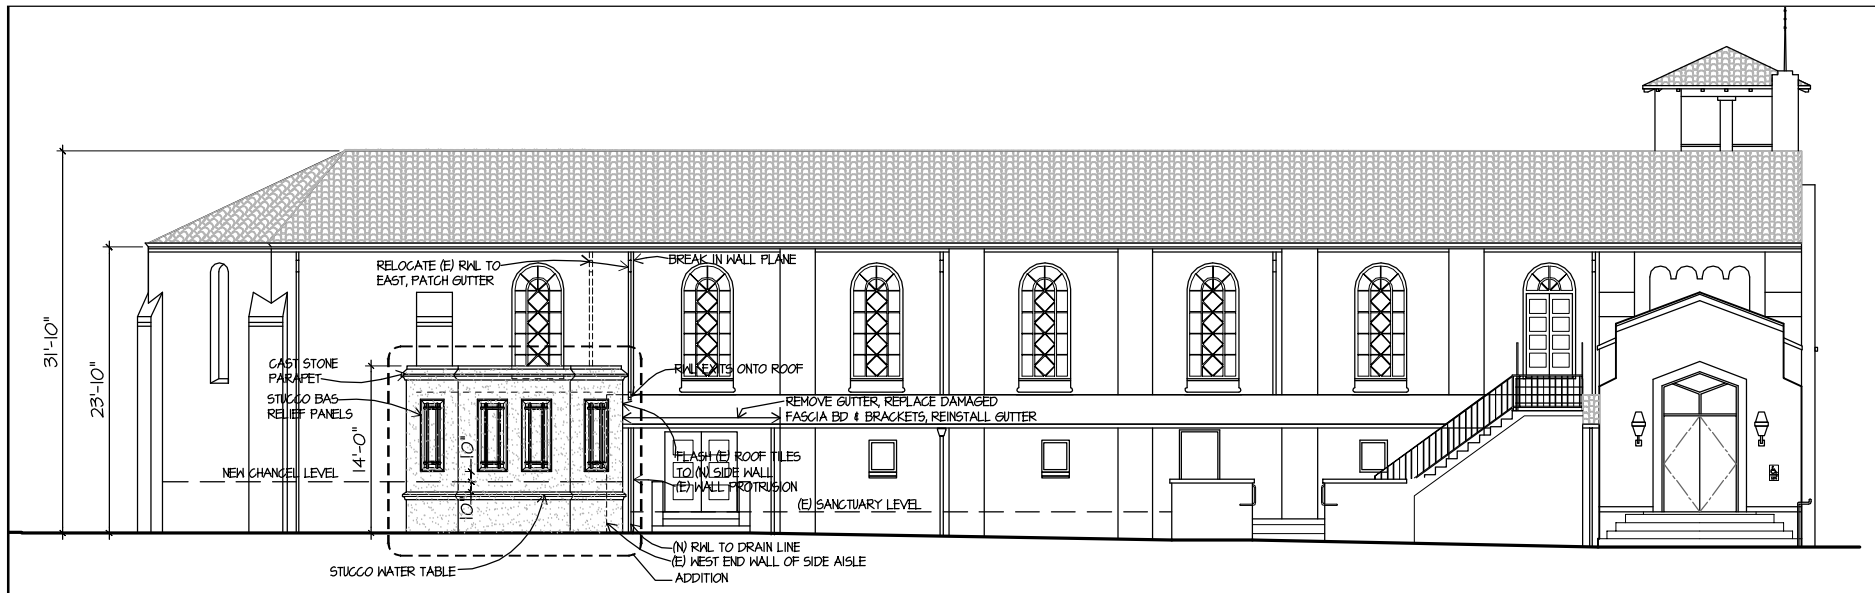

1 A3.1 ELEVATIONS SOUTH ELEVATION
SCALE: 1/8" = 1'-0"

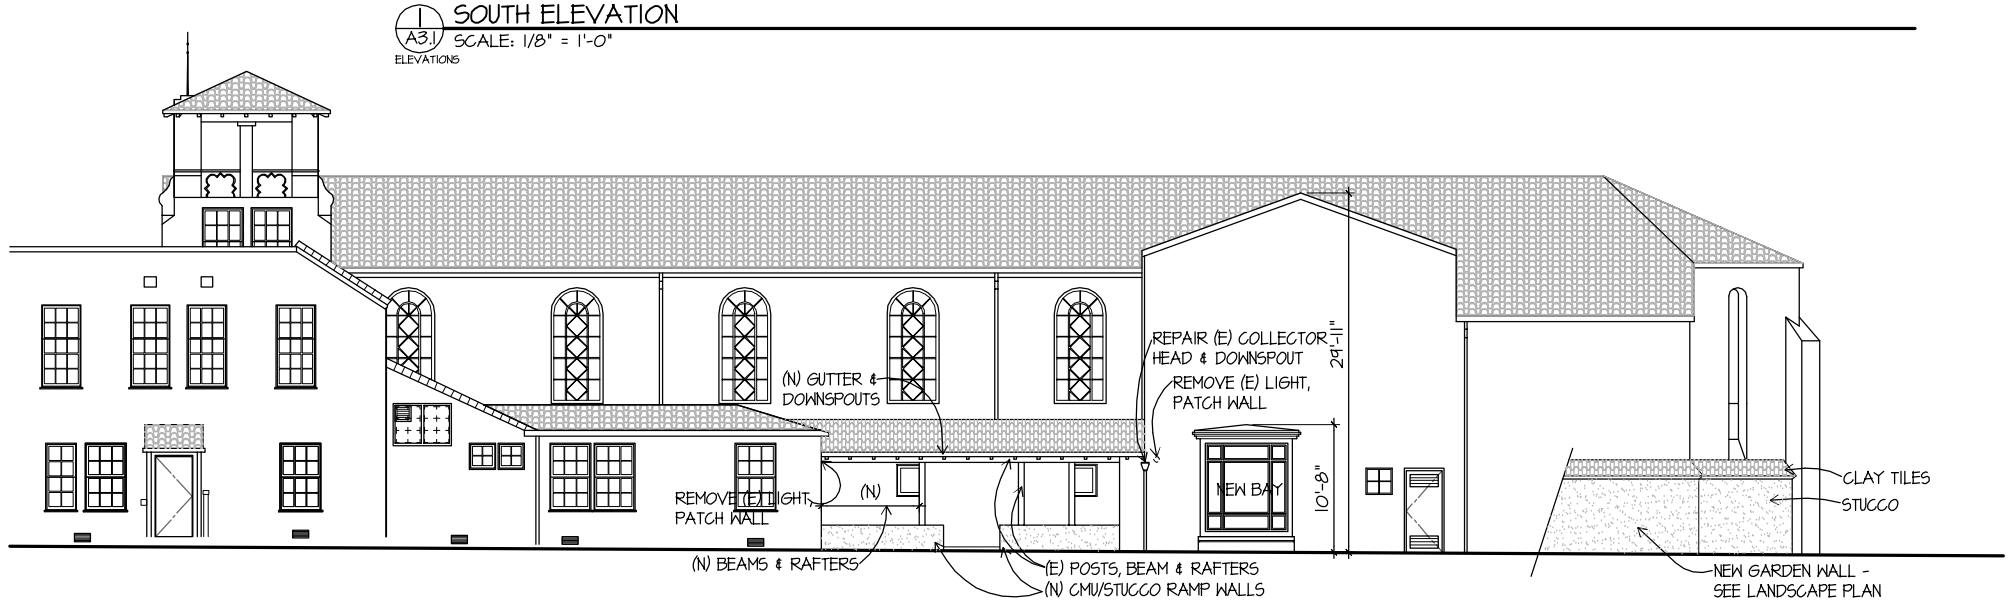

2 A3.1 ELEVATIONS NORTH ELEVATION
SCALE: 1/8" = 1'-0"

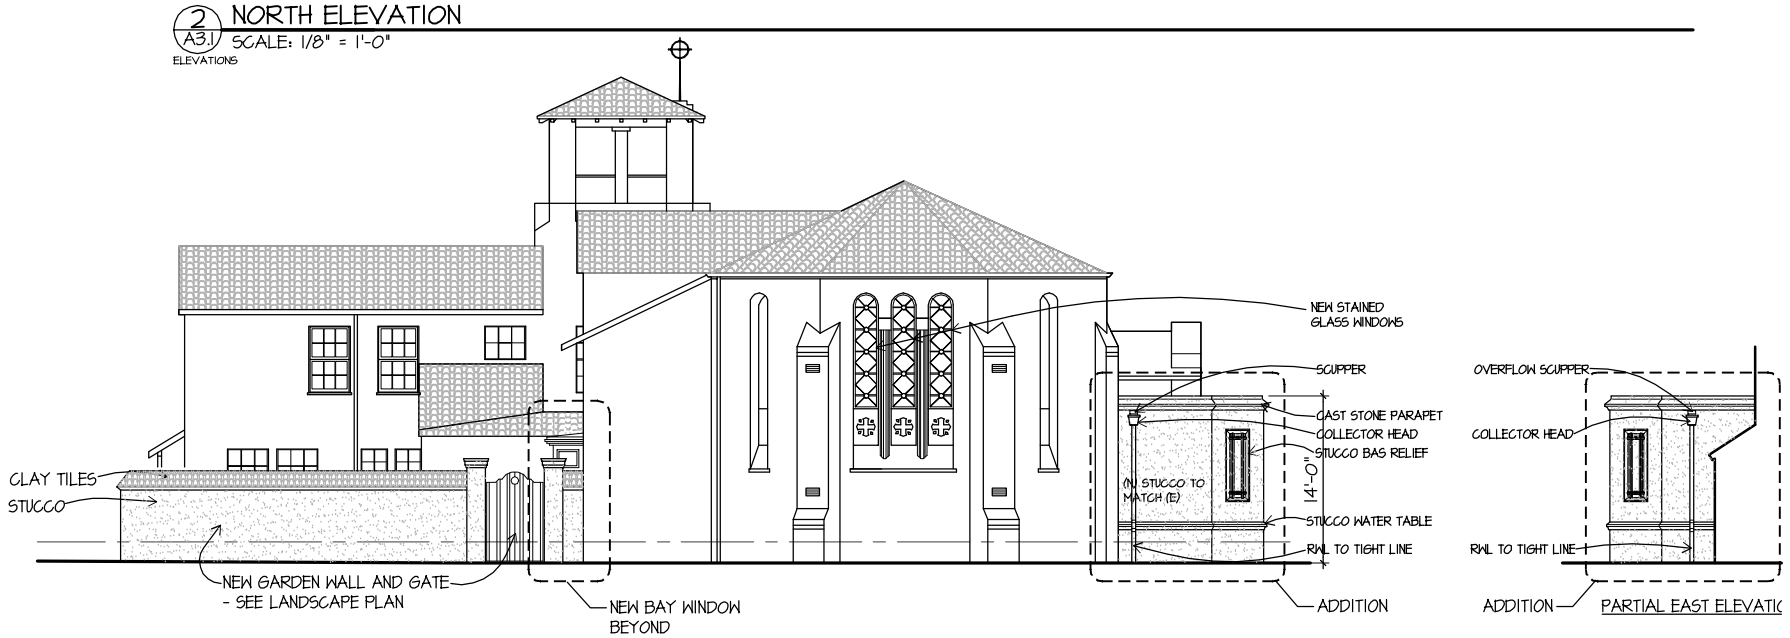

1 A3.1 ELEVATIONS WEST ELEVATION
SCALE: 1/8" = 1'-0"

8 0 8 16
1/8" = 1'-0"

© ARCHITECTURAL RESOURCES GROUP

24"x36" OR 22"x34" SHEET SIZE. IF SHEET SIZE IS SMALLER, THEN DRAWING HAS BEEN REDUCED.

ARCHITECTURAL RESOURCES GROUP, Inc.
Architects, Planners & Conservators
Pier 9, The Embarcadero . San Francisco, California
415.421.2680 fax 415.421.0279

NO.	DESCRIPTION	DATE
REVISIONS		

CONGREGATIONAL CHURCH OF SAN MATEO

REMODEL, ADDITION, & ACCESSIBILITY UPGRADES

225 TILTON AVENUE
SAN MATEO, CALIFORNIA

SHEET TITLE
EXTERIOR ELEVATIONS

ISSUANCE
PLANNING DEPARTMENT RESUBMITTAL

DATE
JANUARY 19, 2012

PROJ. NO.
09221

DRAWN
PR

CHECKED
PR

DRAWING NO.
A3.1

SHEET OF 00