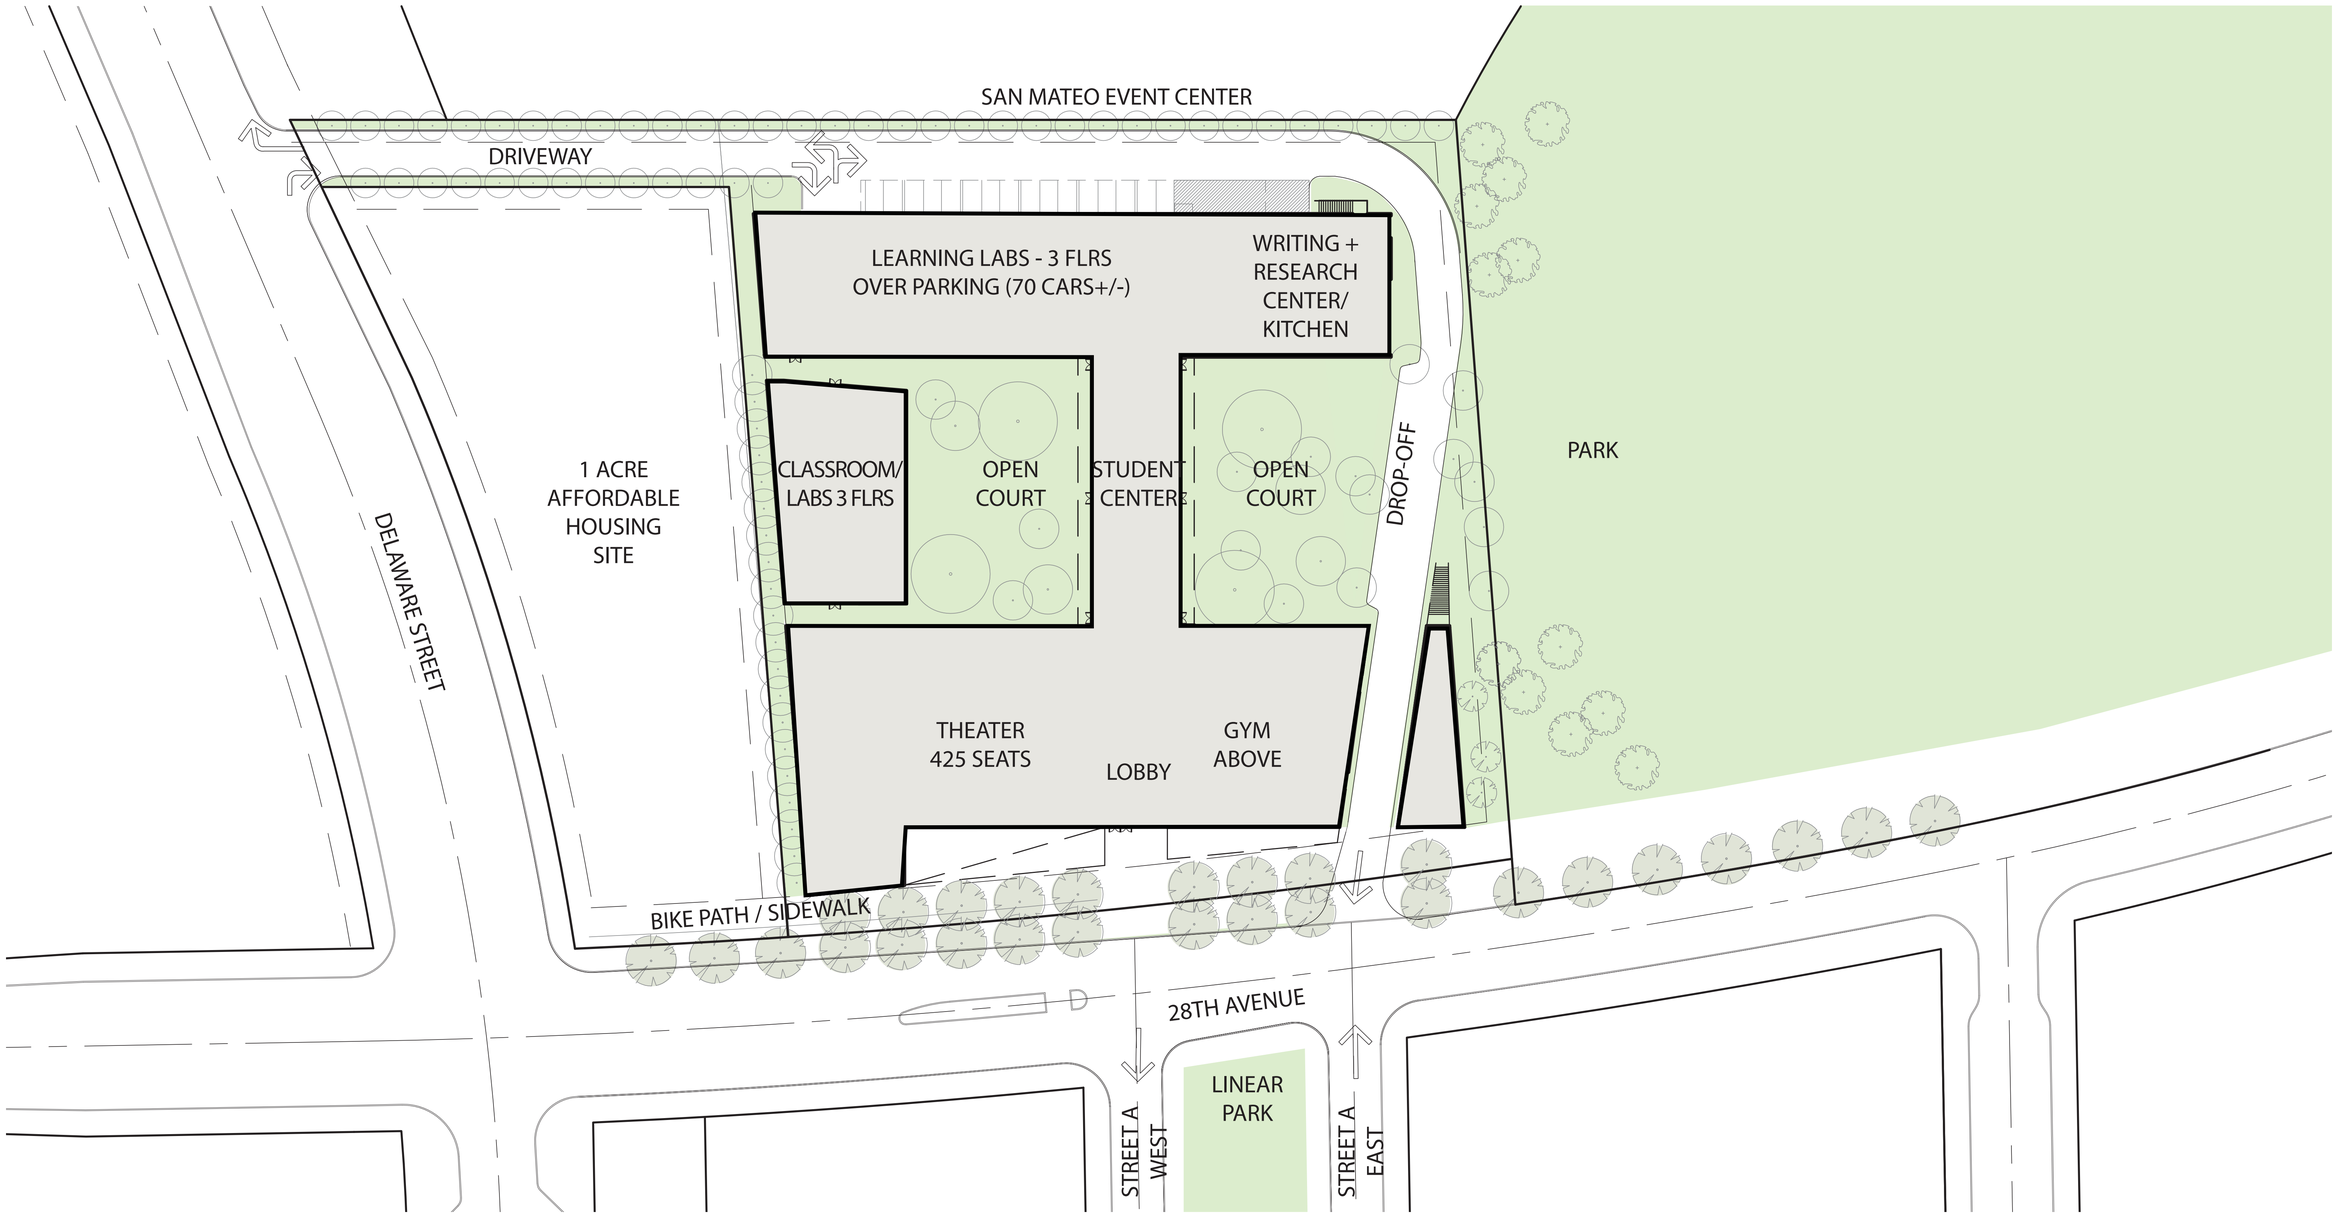

SITE PLAN

32' 0 32'

LEDDY MAYTUM STACY ARCHITECTS
APRIL 10, 2012

SITE PLAN

NUEVA HS

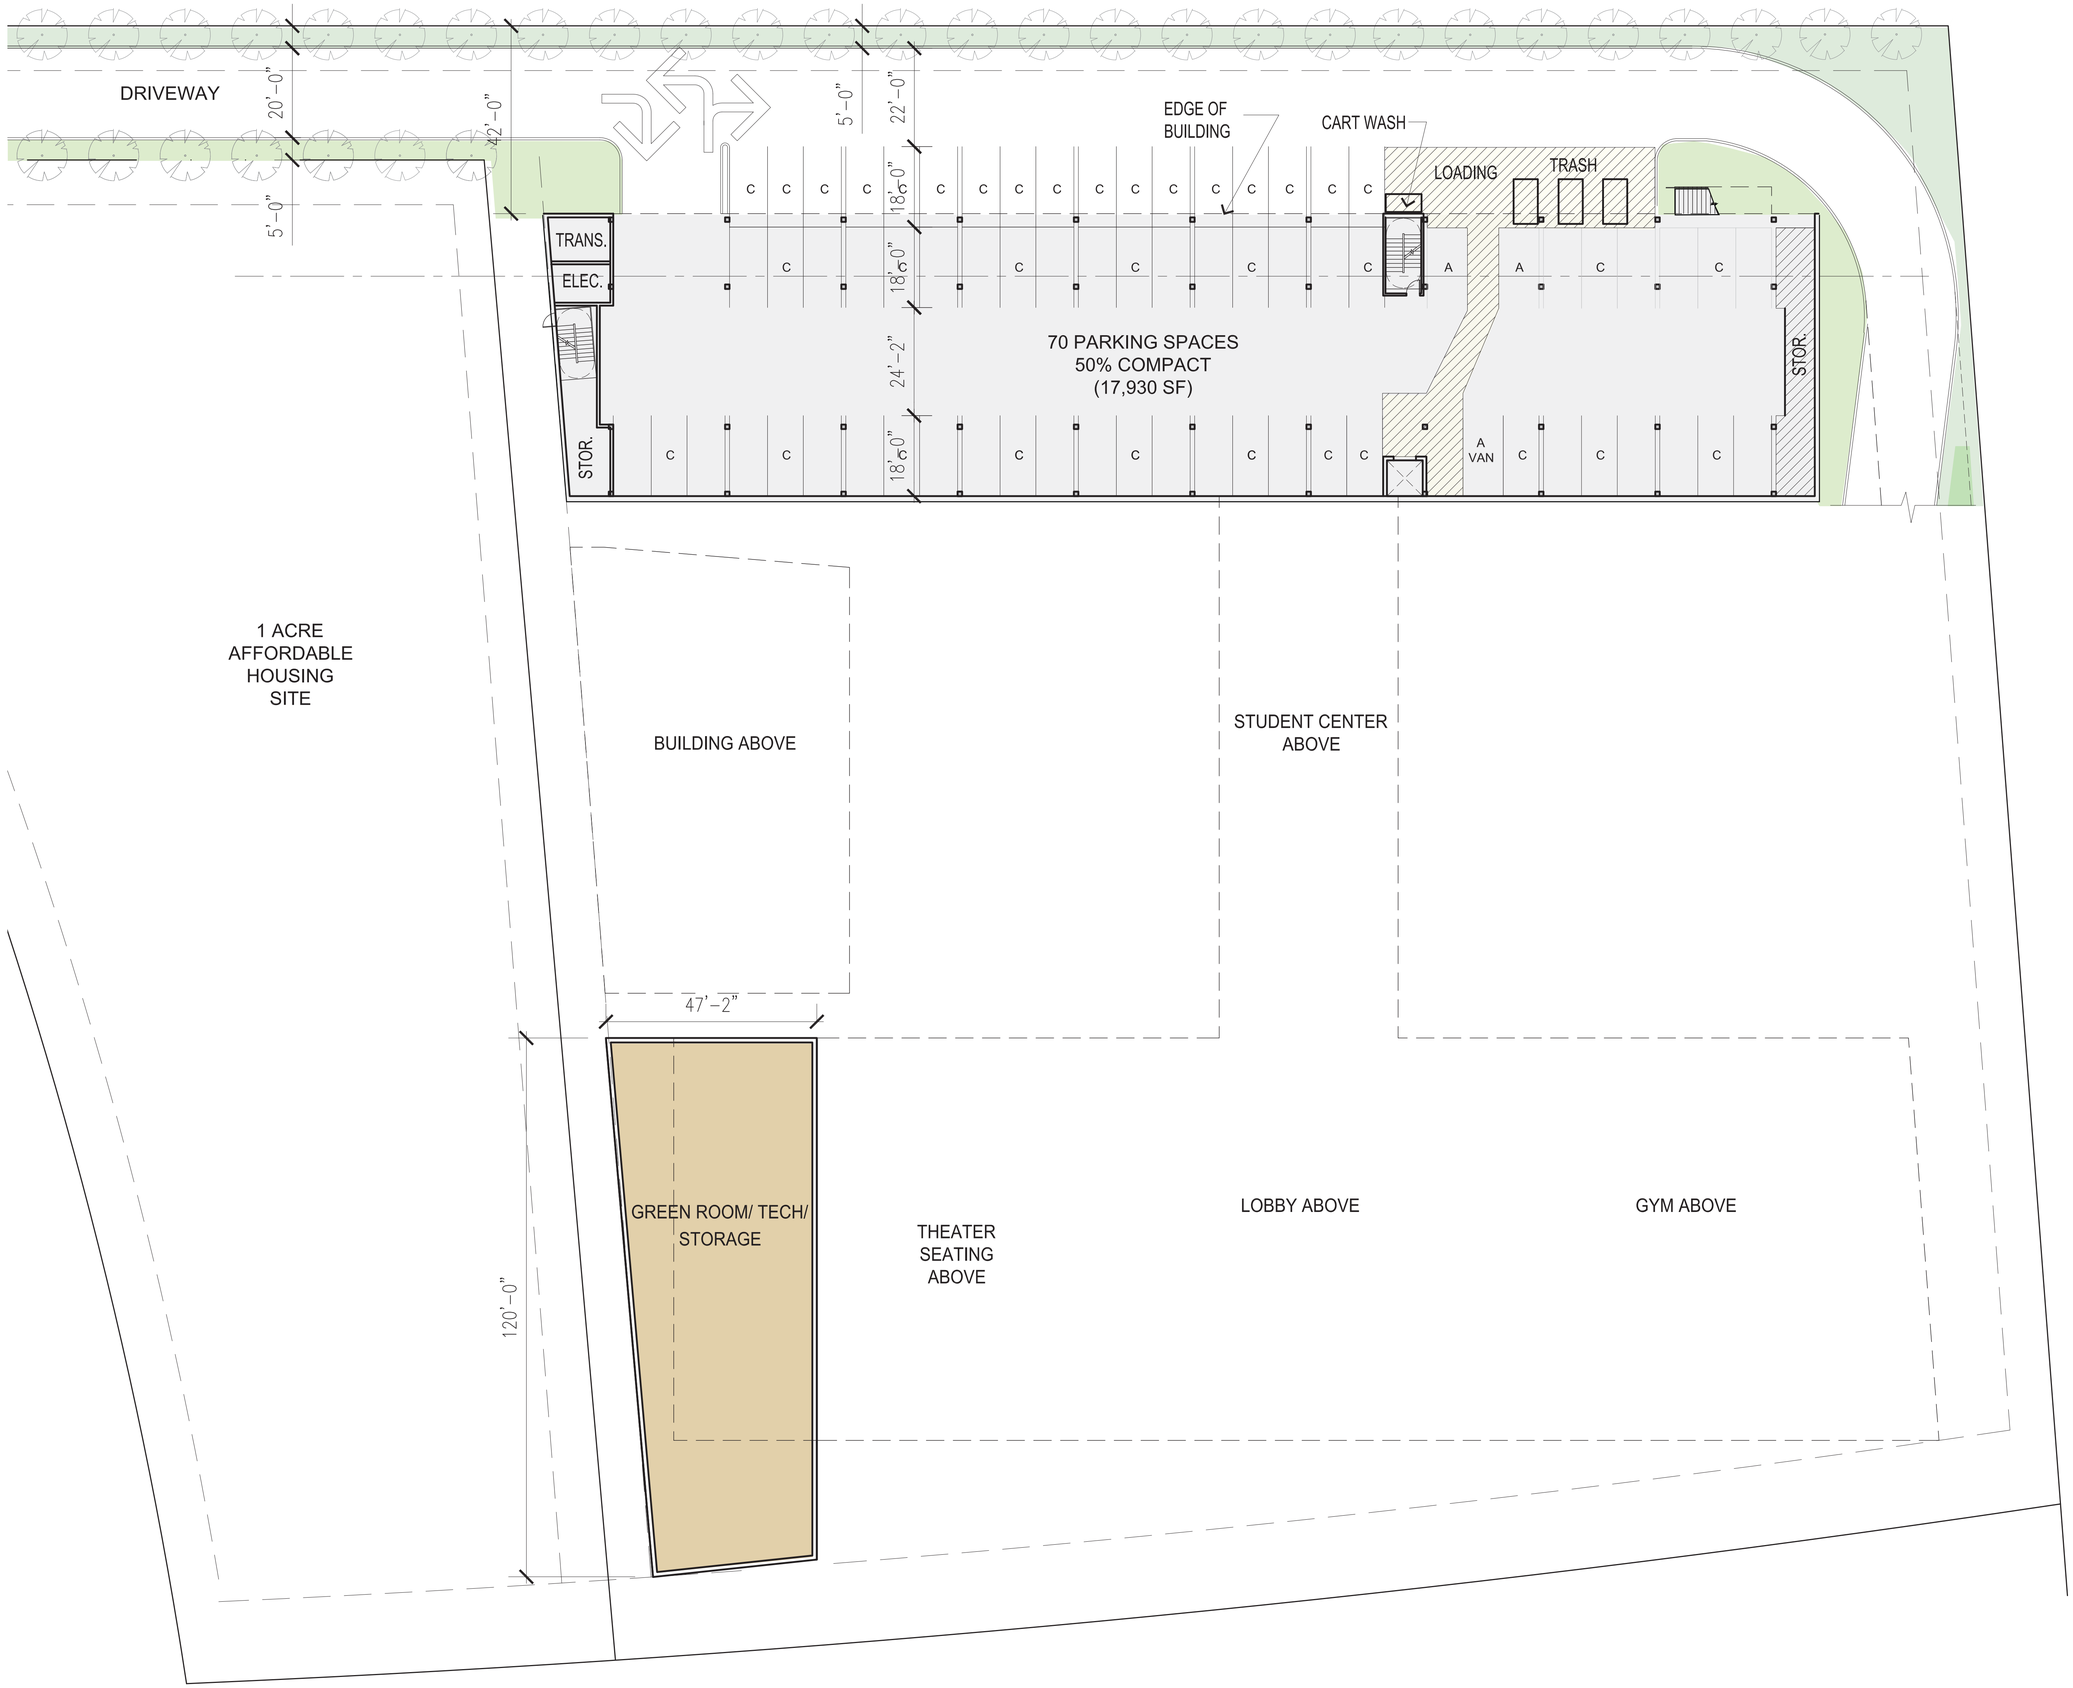

LEGEND

- HOME BASE
- LARGE CLASSROOM
- OFFICES
- LAB
- SMALL SEMINAR
- MEDIUM SEMINAR
- WRITING + RESEARCH CENTER
- KITCHEN/SERVERY
- THEATER
- GYM

16' 0 16'

LEDDY MAYTUM STACY ARCHITECTS
APRIL 10, 2012

NUEVA HS

BASEMENT FLOOR PLAN

LEGEND

- HOME BASE
- LARGE CLASSROOM
- OFFICES
- LAB
- SMALL SEMINAR
- MEDIUM SEMINAR
- WRITING + RESEARCH CENTER
- KITCHEN/SERVERY
- THEATER
- GYM

LEDDY MAYTUM STACY ARCHITECTS
APRIL 10, 2012

NUEVA HS
GROUND FLOOR PLAN

LEGEND

- HOME BASE
- LARGE CLASSROOM
- OFFICES
- LAB
- SMALL SEMINAR
- MEDIUM SEMINAR
- WRITING + RESEARCH CENTER
- KITCHEN/SERVERY
- THEATER
- GYM

LEDDY MAYTUM STACY ARCHITECTS
APRIL 10, 2012

NUEVA HS

SECOND FLOOR PLAN

LEGEND

- HOME BASE
- LARGE CLASSROOM
- OFFICES
- LAB
- SMALL SEMINAR
- MEDIUM SEMINAR
- WRITING + RESEARCH CENTER
- KITCHEN/SERVERY
- THEATER
- GYM

LEDDY MAYTUM STACY ARCHITECTS
APRIL 10, 2012

NUEVA HS

THIRD FLOOR PLAN

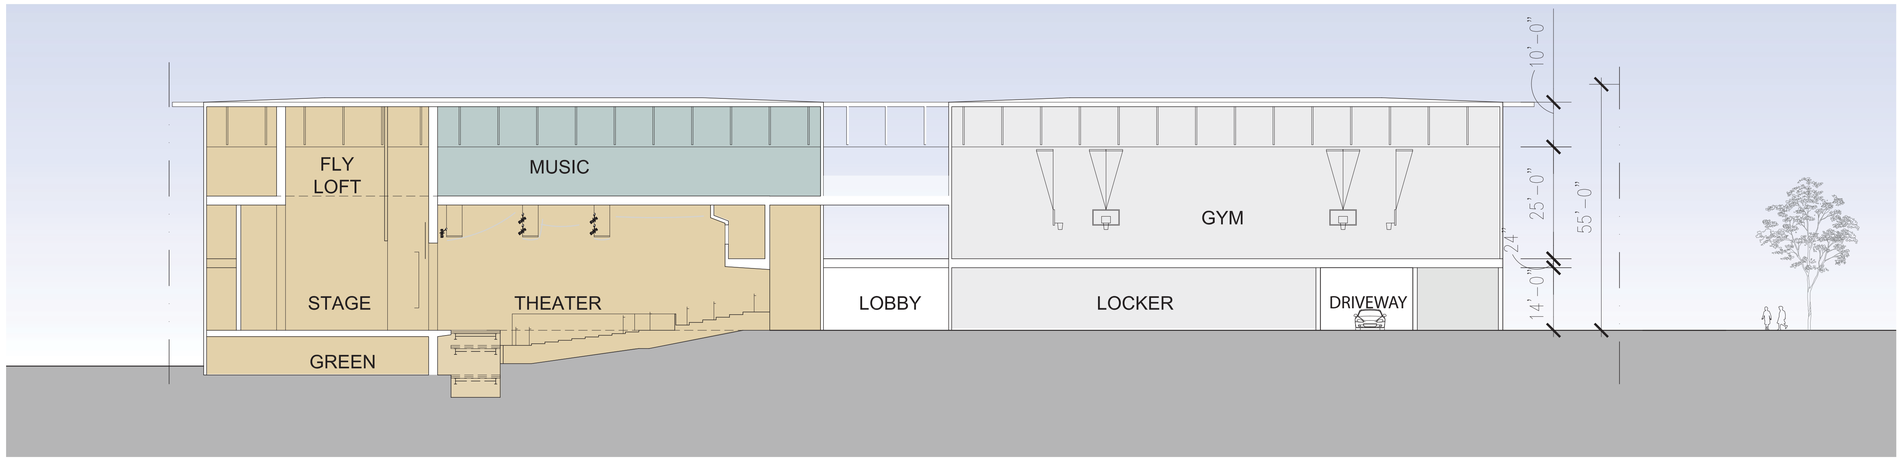

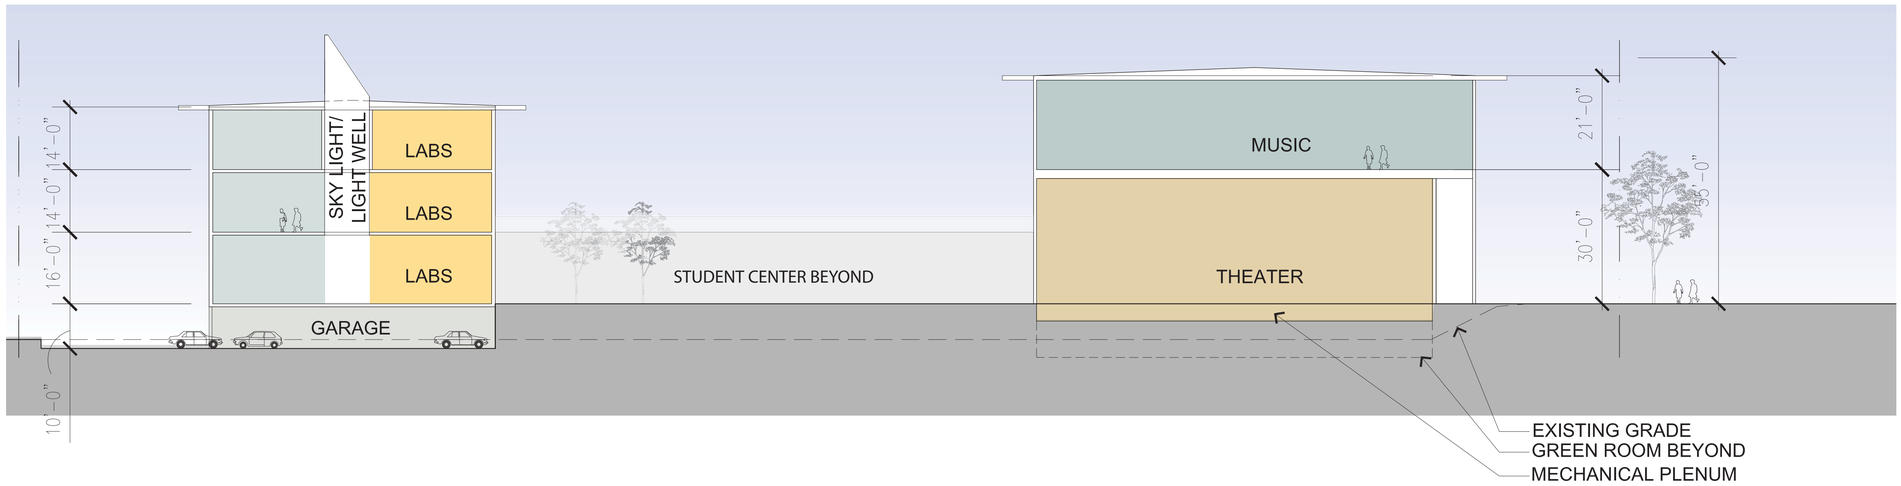

LEDDY MAYTUM STACY ARCHITECTS
APRIL 10, 2012

BUILDING SECTIONS

NUEVA HS

28TH AVENUE ELEVATION

PARK SIDE ELEVATION

16' 0 16'

28TH AVENUE ELEVATION PERSPECTIVE

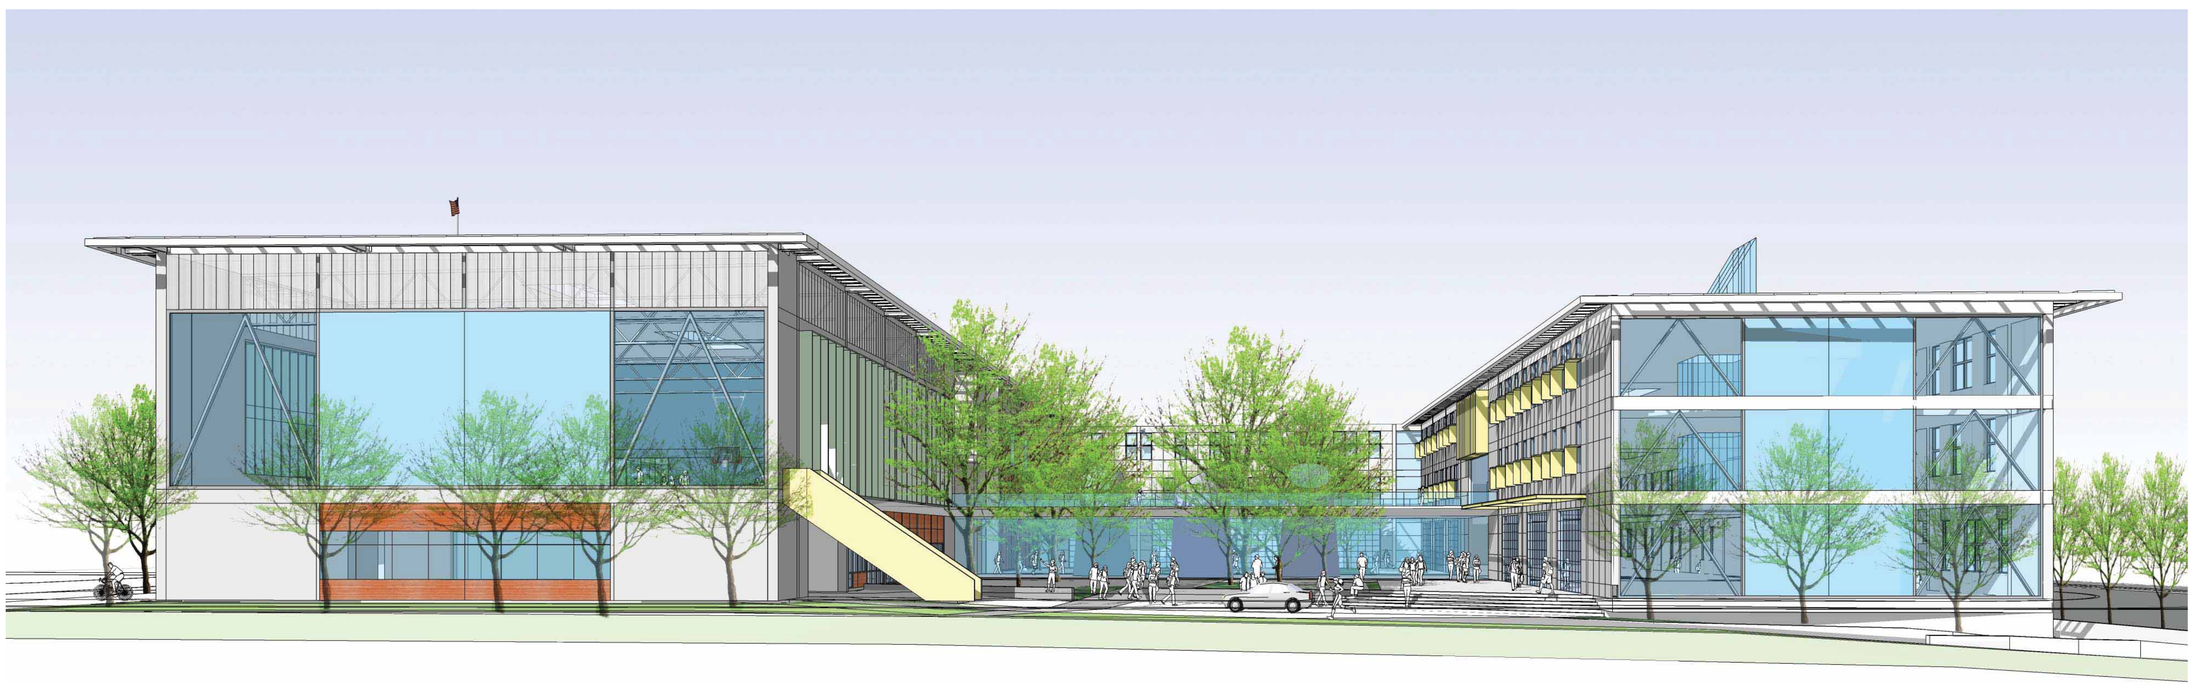

PARK SIDE ELEVATION PERSPECTIVE

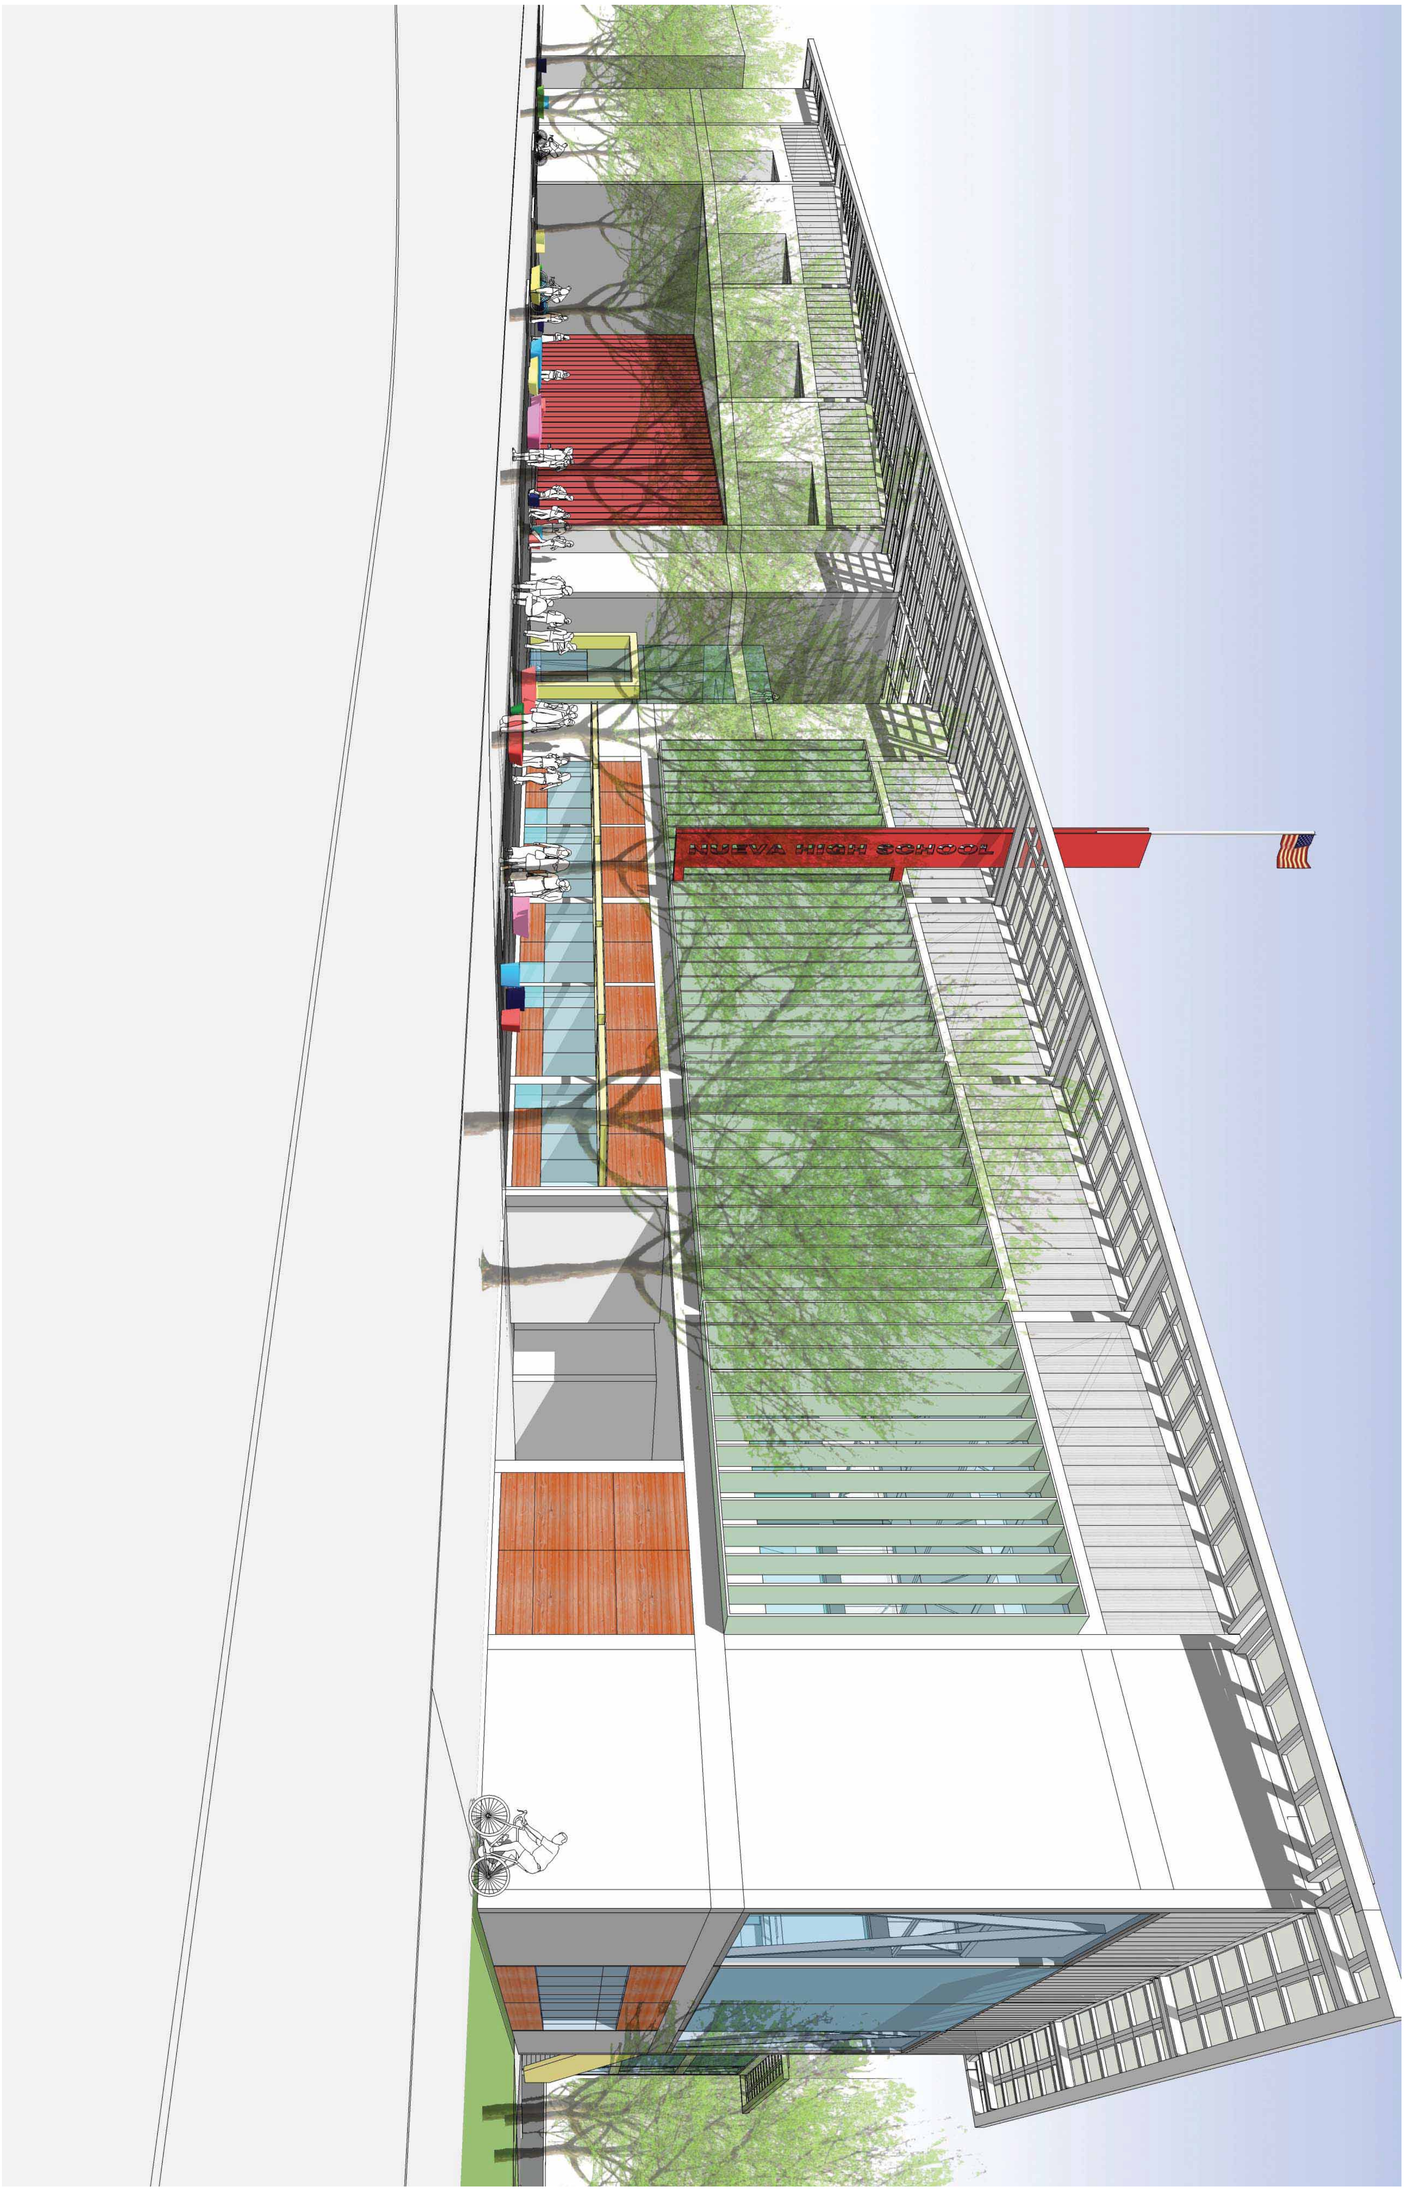
NUEVA HIGH SCHOOL

LEGEND

- HOME BASE
- LARGE CLASSROOM
- OFFICES
- LAB
- SMALL SEMINAR
- MEDIUM SEMINAR
- WRITING + RESEARCH CENTER
- KITCHEN/SERVERY
- THEATER
- GYM

LEDDY MAYTUM STACY ARCHITECTS
APRIL 18, 2012

NUEVA HS

PHASE 1 -GROUND FLOOR/ SITE PLAN

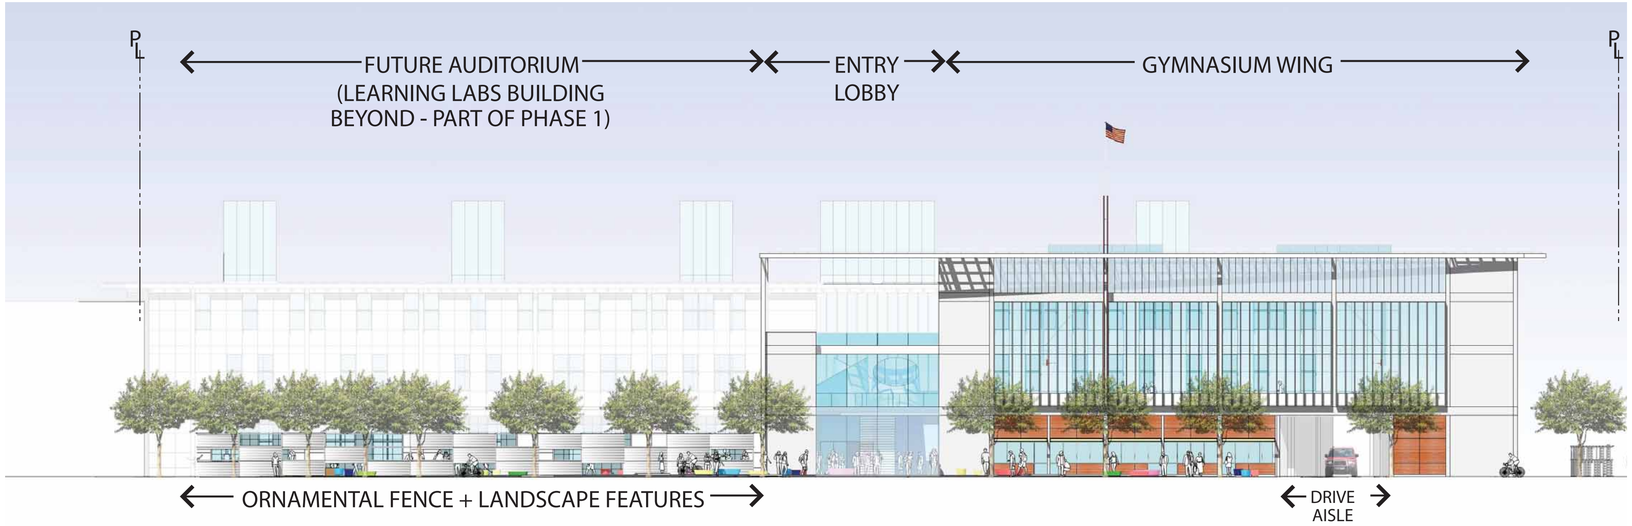

PHASE 1 - 28TH AVENUE ELEVATION

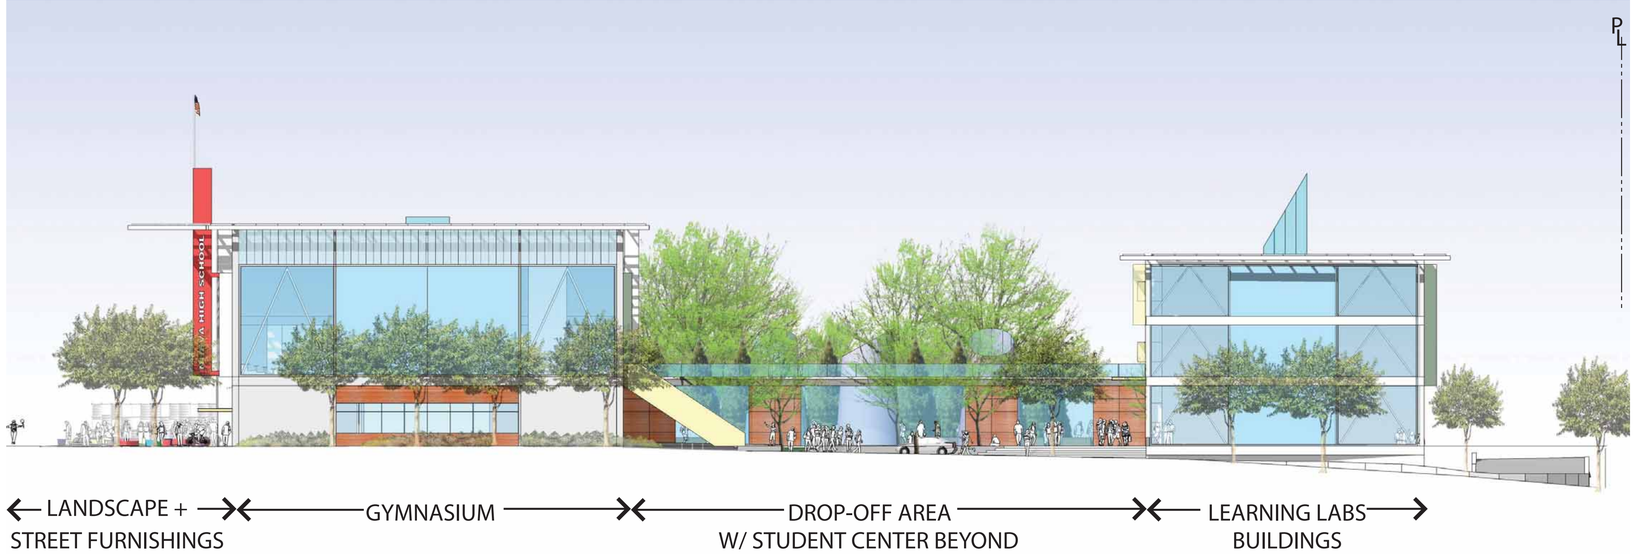

PHASE 1 - PARK SIDE ELEVATION

PHASE 1

16' 0 16'

PHASE 1 - 28TH AVENUE ELEVATION PERSPECTIVE

PHASE 1 - PARK SIDE ELEVATION PERSPECTIVE

PHASE 1

LEGEND

- HOME BASE
- LARGE CLASSROOM
- OFFICES
- LAB
- SMALL SEMINAR
- MEDIUM SEMINAR
- WRITING + RESEARCH CENTER
- KITCHEN/SERVERY
- THEATER
- GYM

LEDDY MAYTUM STACY ARCHITECTS
APRIL 18, 2012

NUEVA HS

PHASE 2 - GROUND FLOOR/ SITE PLAN

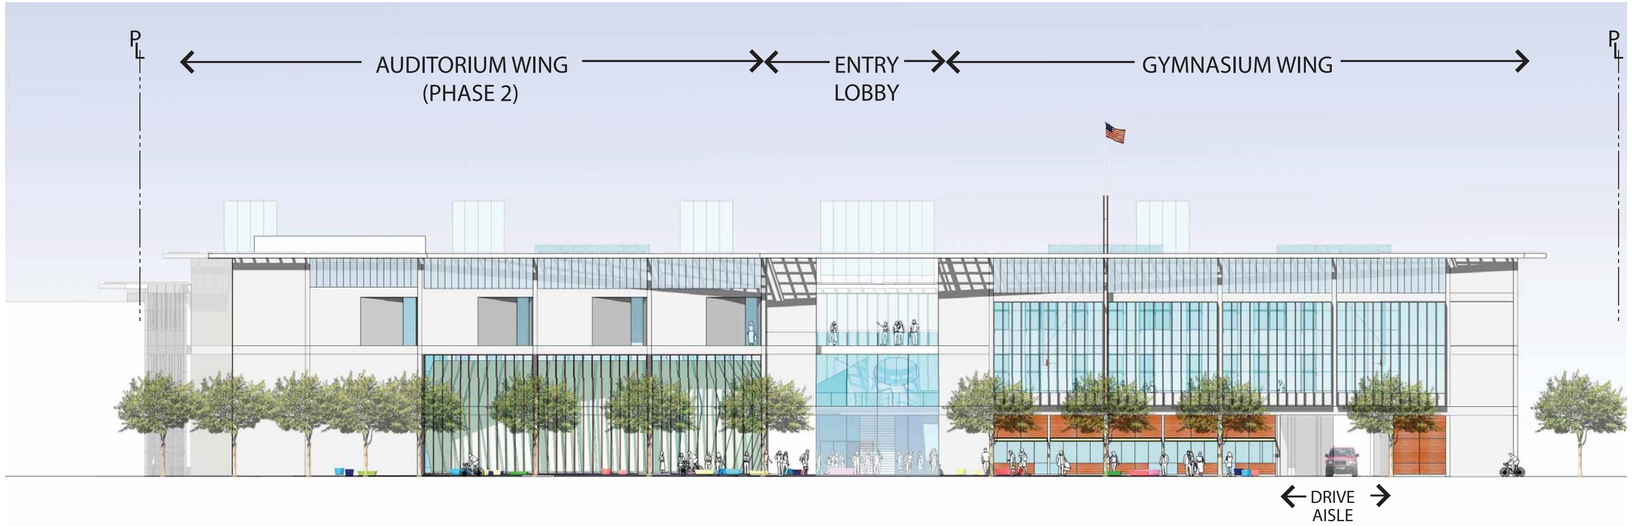

PHASE 2 - 28TH AVENUE ELEVATION

PHASE 2 - PARK SIDE ELEVATION

PHASE 2

16' 0 16'

PHASE 2 - 28TH AVENUE ELEVATION PERSPECTIVE

PHASE 2 - PARK SIDE ELEVATION PERSPECTIVE

PHASE 2