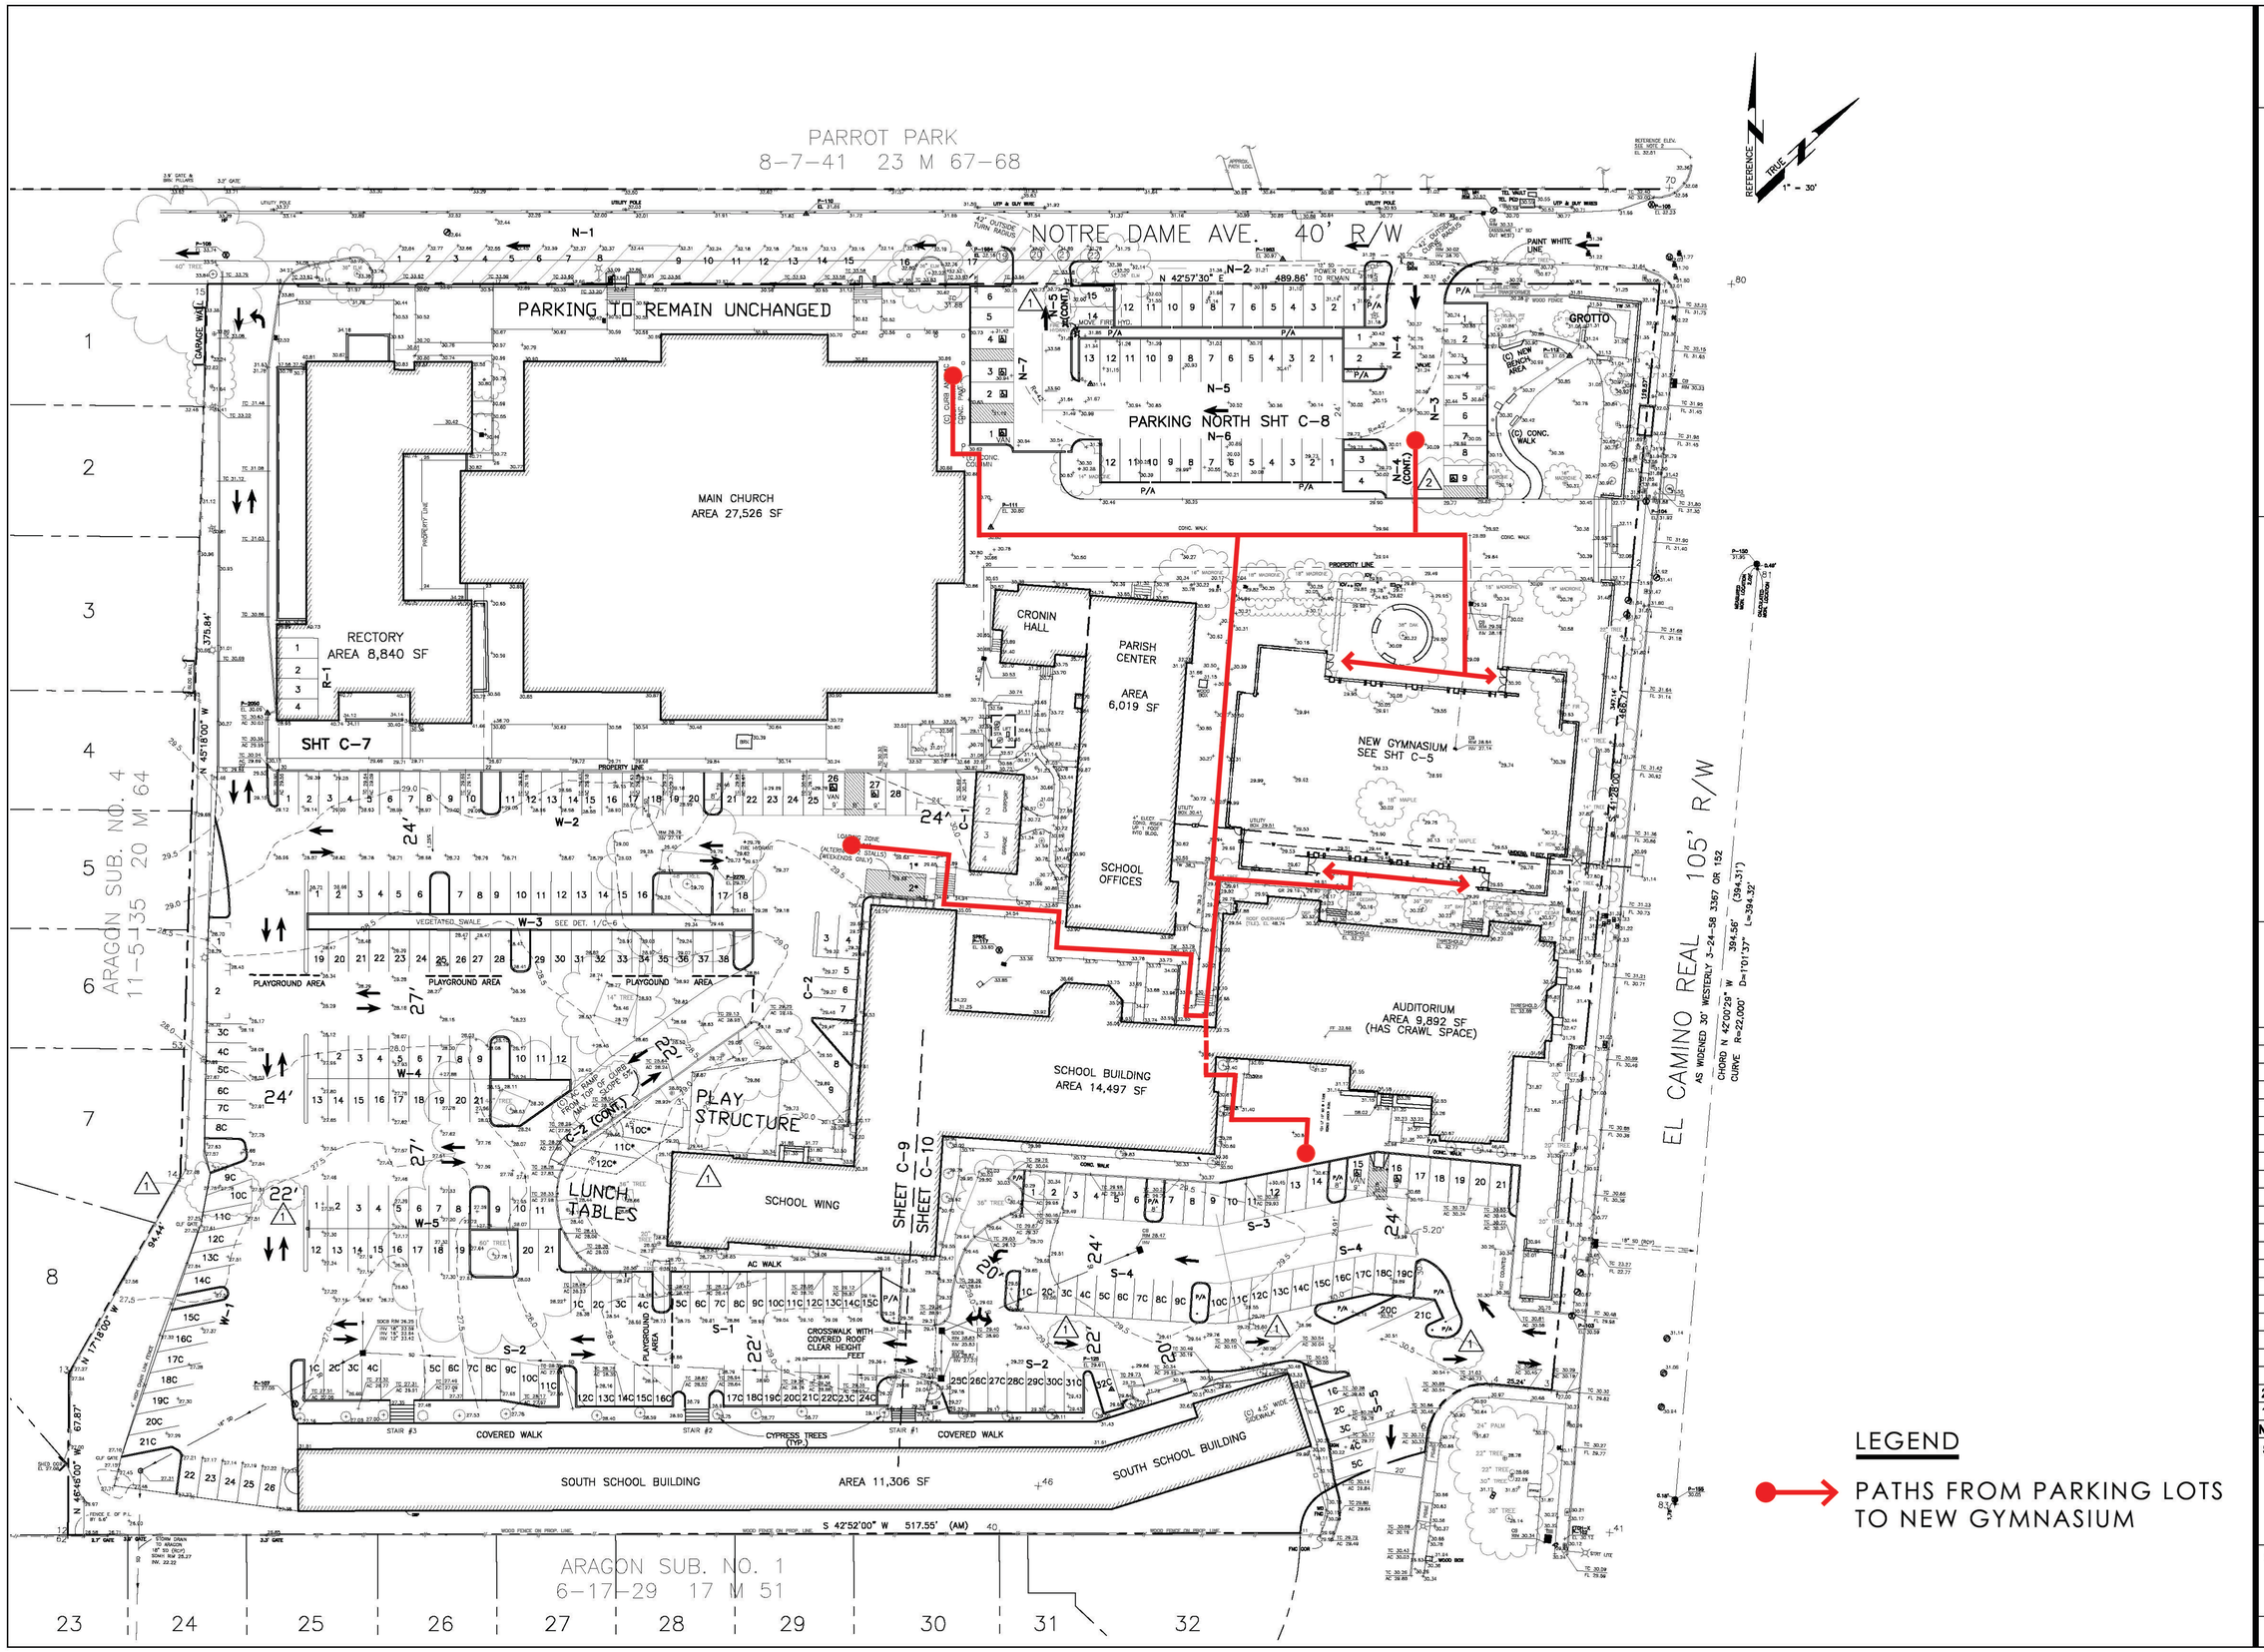

LEGEND

PATHS FROM PARKING LOTS TO NEW GYMNASIUM

Case+Abst Architects LLP
1033 POLK STREET
SAN FRANCISCO, CA 94109
415.351.3900

CIVIL ENGINEER
KAVANAGH ENGINEERING
708 CAROLAN AVENUE
BURLINGAME, CA 94010
650.579.1944

JOB NO. 0542 SMAT

New School Gymnasium For:

Saint Matthew

Catholic Church

One Notre Dame Avenue, San Mateo, CA 94402

Date:	12-03-2010
Project Number:	611-101
Scale:	1" = 30'
Drawn By:	DIS, SUL

No.	Revision	Date
2	Planning Submittal	09.30.11
1	Planning Submittal	02.02.11

Sheet Title

Sheet Number

These drawings constitute the original and unpublished work of Case+Abst Architects LLP and may not be duplicated, used, or disclosed without written consent of the Architect.