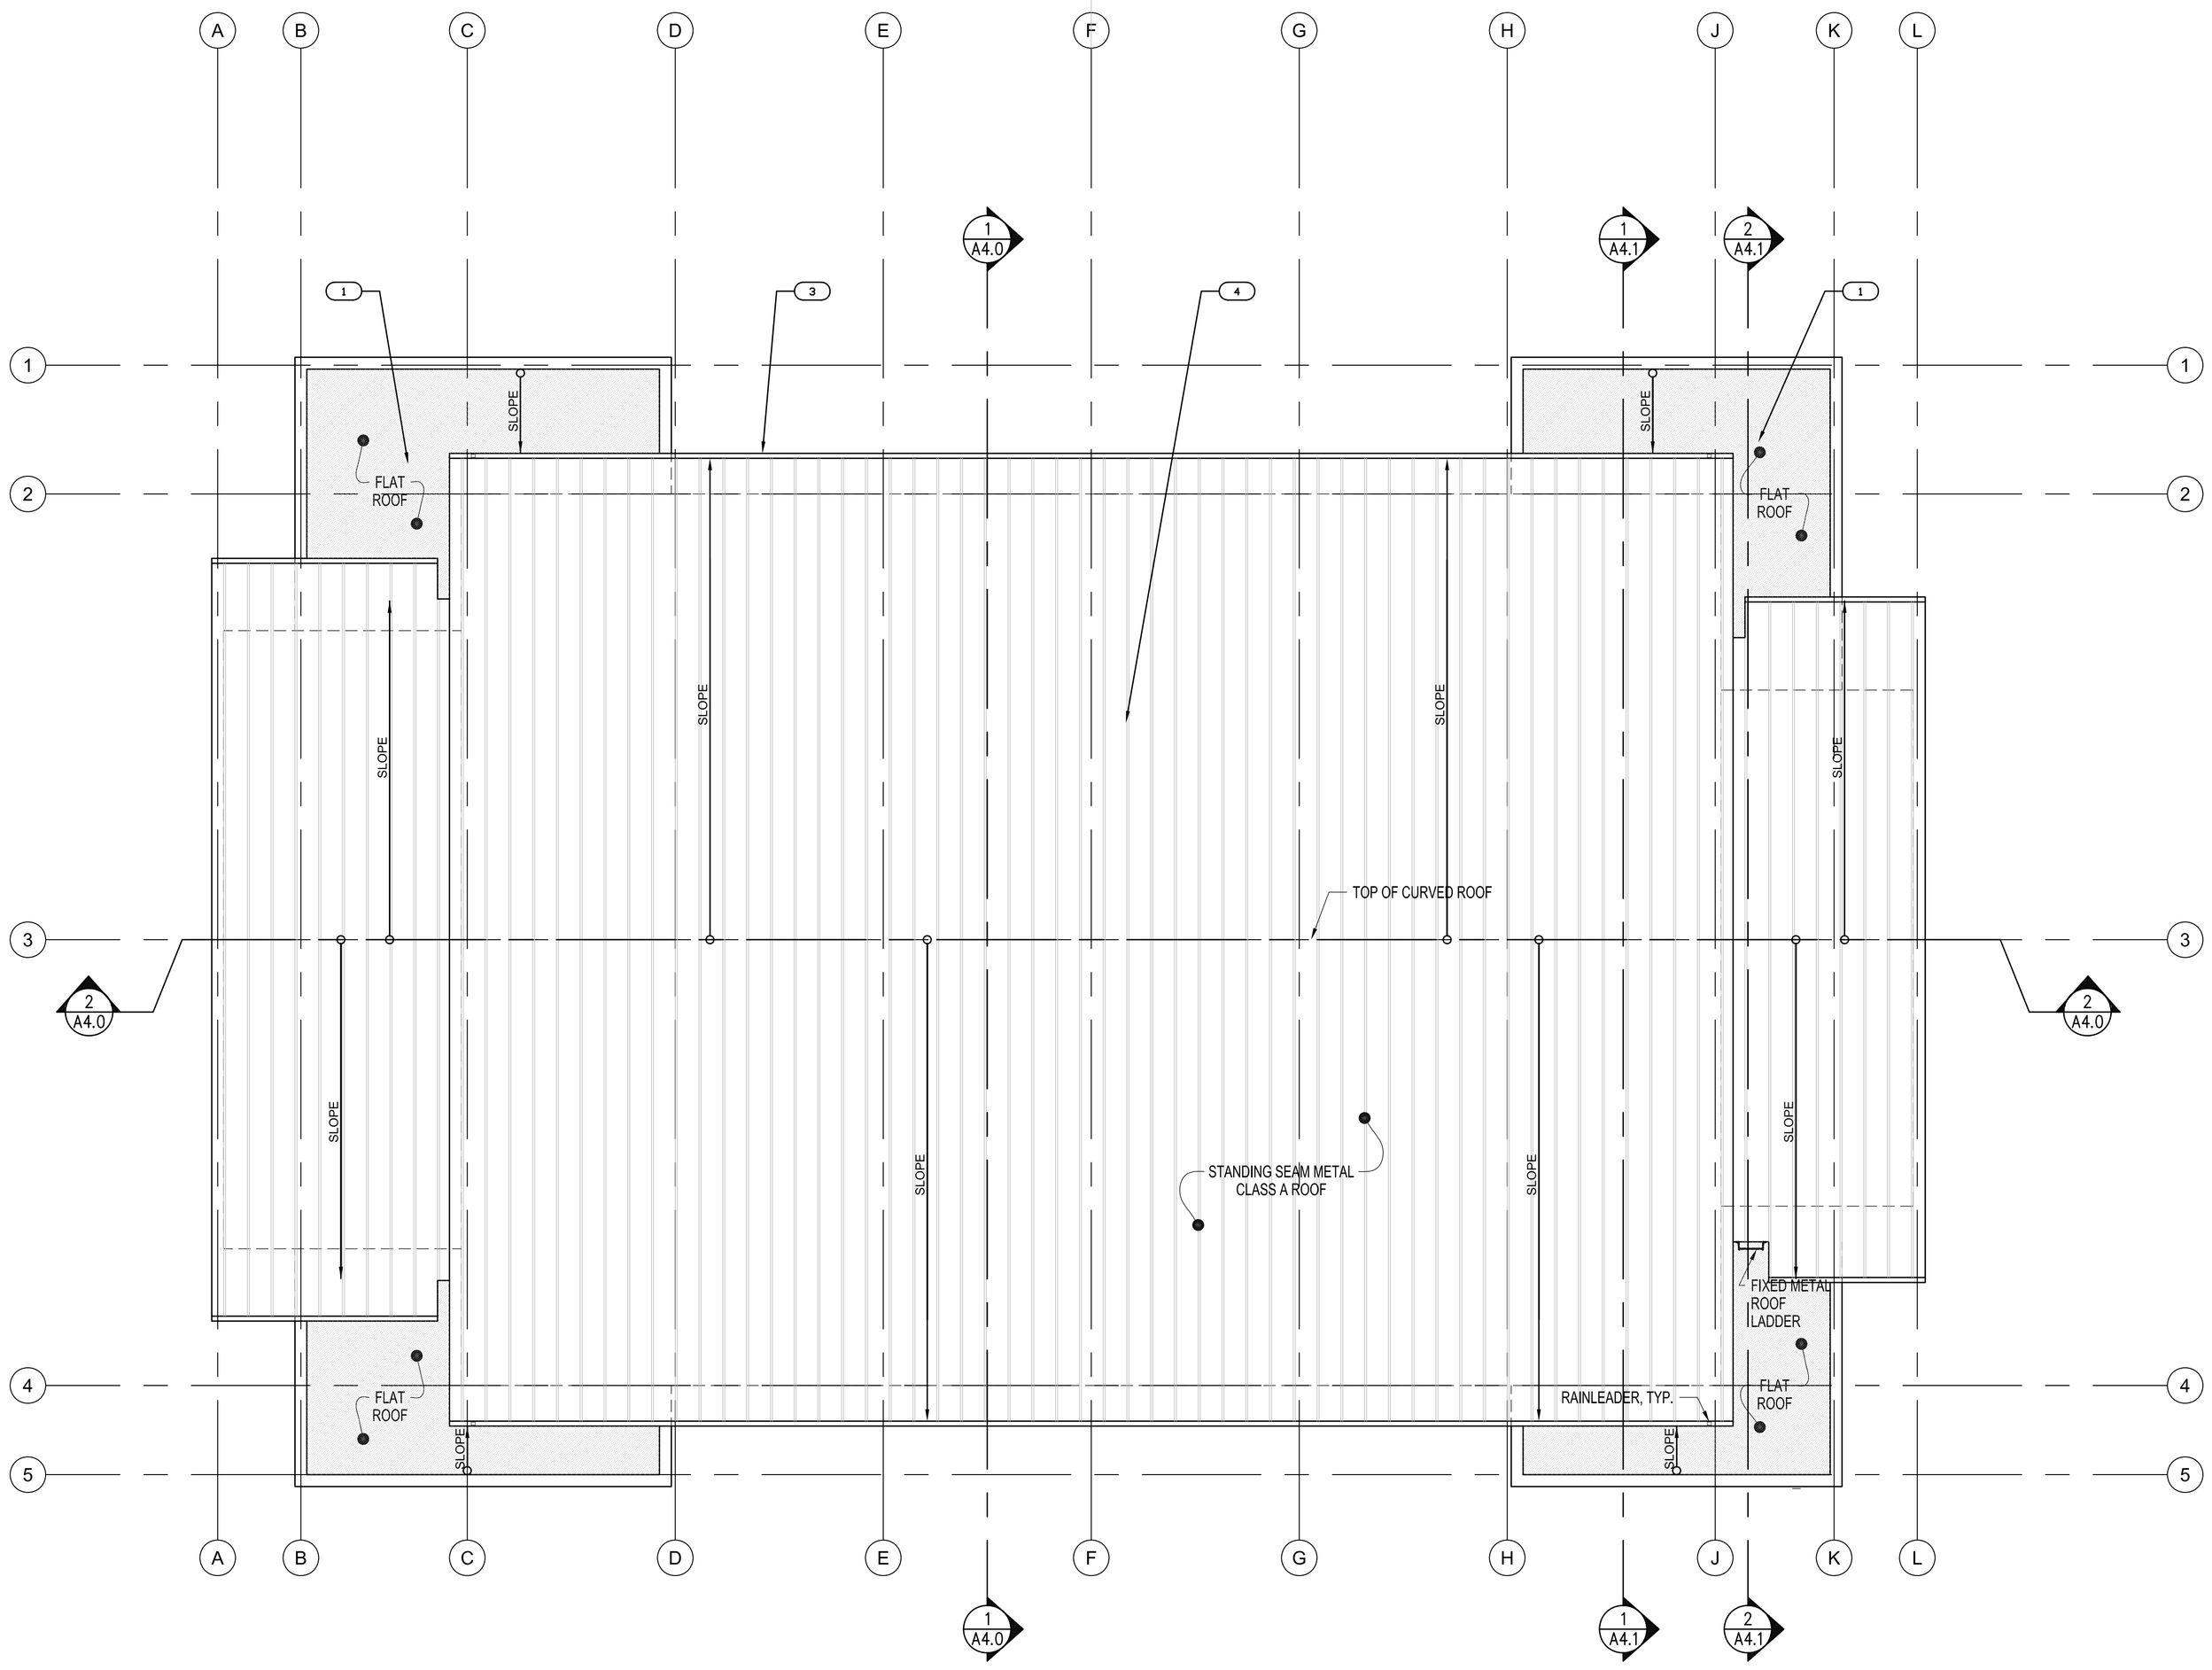

ROOF PLAN

SCALE: 1/8" = 1'-0"

1 / A2.2

GENERAL NOTES

1. ALL DIMENSIONS ARE TO FACE OF FINISH U.N.O. (UNLESS NOTED OTHERWISE)

SHEET NOTES

1. FLAT SEAM METAL ROOF
2. NOT USED
3. GUTTER
4. STANDING SEAM METAL CLASS A ROOF

0' 4' 8' 16' 32'

S:\Projects\Schools\St. Matthew\CAD Drawings\A2.2

Case+Abst Architects LLP
1033 POLK STREET
SAN FRANCISCO, CA 94109
415.351.3900

Structural Engineer:
DEGENKOLB ENGINEERS
235 MONTGOMERY ST.
SUITE 500
SAN FRANCISCO, CA 94104
415.392.6952

Landscape Architect:
KIKUCHI & ASSOCIATES
730 MILL STREET
HALF MOON BAY, CA 94019
650.726.7100

Mechanical, Plumbing Engineer:
LAWS & ASSOCIATES
1801 MURCHISON DRIVE
SUITE 160
BURLINGAME, CA 94010
650.697.5691

Electrical Engineer:
BWF CONSULTING ENG.
510 MYRTLE AVENUE
SUITE 100
S.SAN FRANCISCO,CA 94080
650.871.0220

Civil Engineer:
KAVANAGH ENGINEERING
708 CAROLAN AVENUE
BURLINGAME, CA 94010
650.579.1944

New School Gymnasium For:

Saint Matthew

Catholic Church

One Notre Dame Avenue, San Mateo, CA 94402

PA# 10-060 APNs: 034-232-340, 350, 370

Date:	2/2/11
Project Number:	611-101
Scale:	1/8"= 1'-0"
Drawn By:	Staff

No.	Revision	Date
9	Planning Submittal	10.14.11
8	Study Session	08.23.11
7	Planning Revision 1	02.02.11
6	Planning Submittal	12.08.10
5	Planning Submittal	12.18.08
4	Planning Submittal	07.24.08
3	Planning Submittal	01.24.08
2	Planning Submittal	09.14.07
1	Planning Submittal	06.07.07

Roof Plan

A2.2

These drawings constitute the original and unpublished work of Case+Abst Architects LLP and may not be duplicated, used, or disclosed without written consent of the Architect.