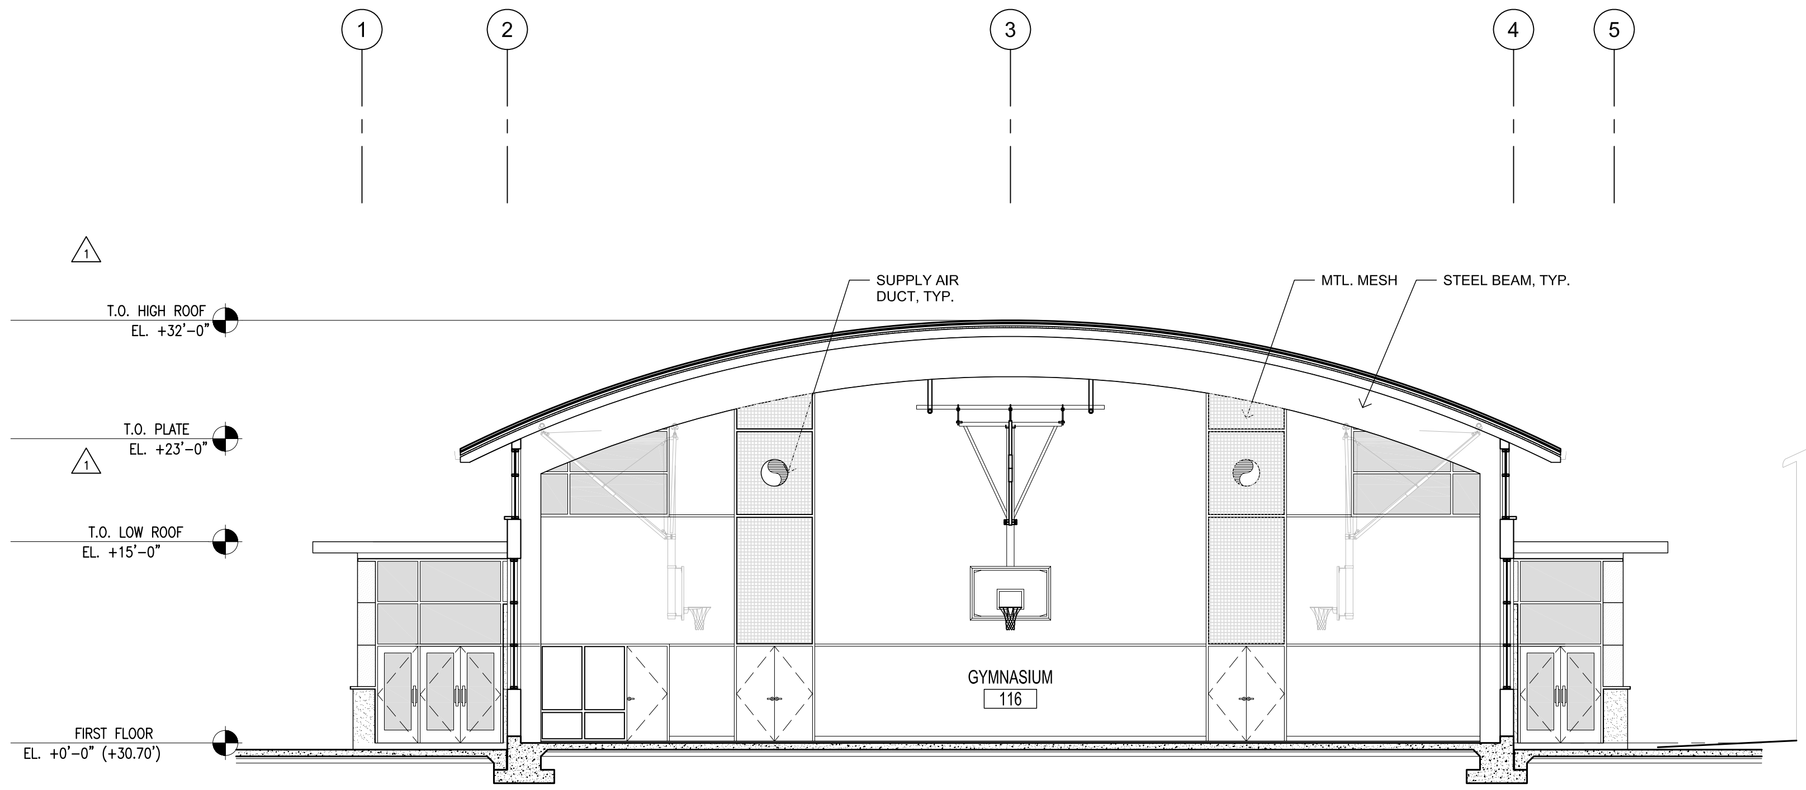

TRANSVERSE SECTION THROUGH GYM

SCALE: 1/8" = 1'-0"

2
A4.0

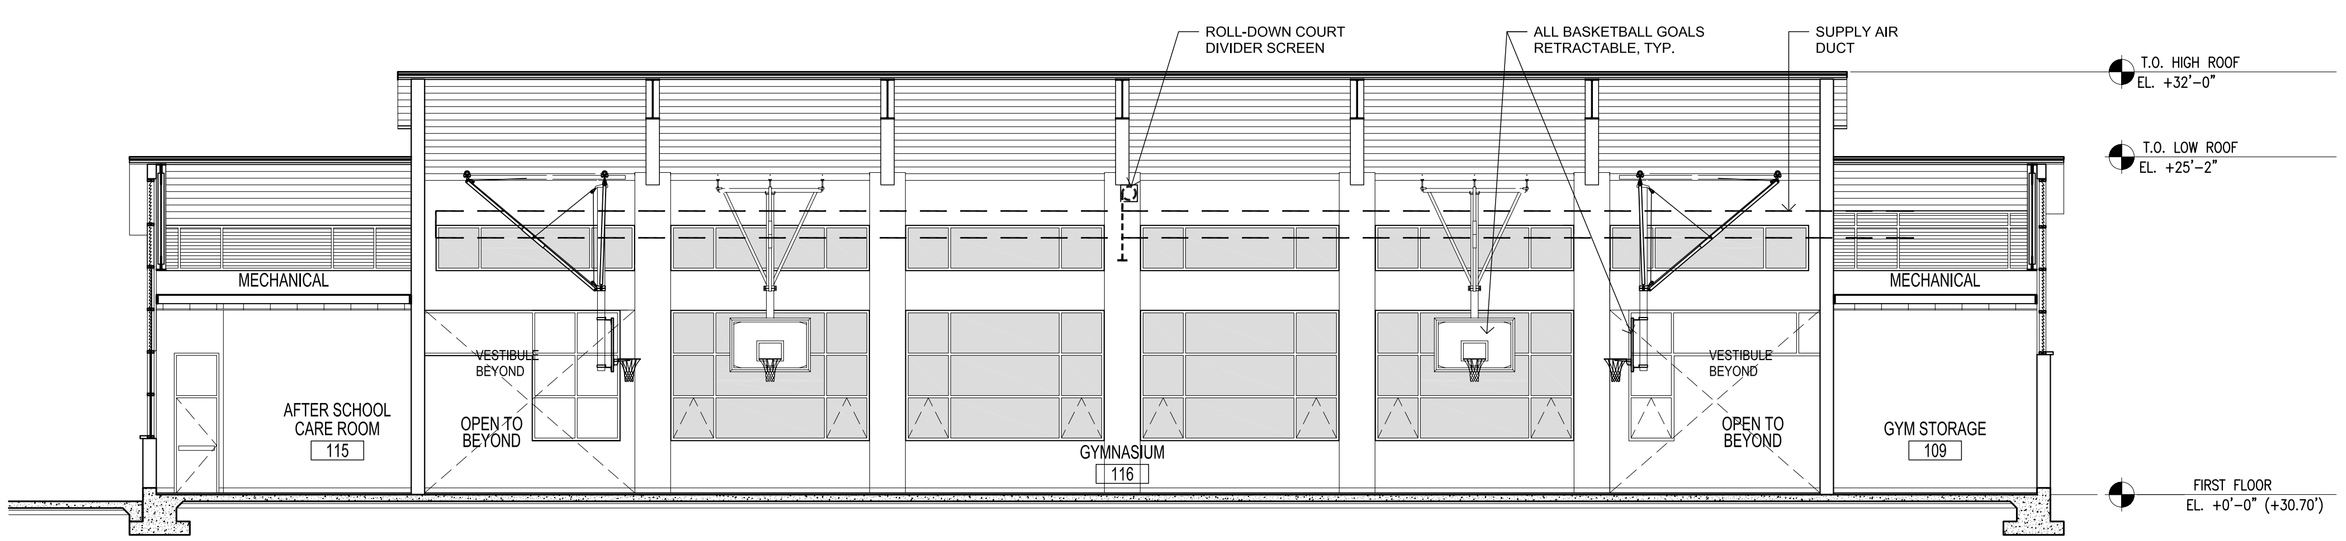

LONGITUDINAL SECTION THROUGH GYM

SCALE: 1/8" = 1'-0"

1
A4.0

GENERAL NOTES

1. ALL DIMENSIONS ARE TO FACE OF FINISH U.N.O. (UNLESS NOTED OTHERWISE)

0' 4' 8' 16' 32'

S:\Projects\Schools\St. Matthew\CAD Drawings\A4.0

Case+Abst Architects LLP
1033 POLK STREET
SAN FRANCISCO, CA 94109
415.351.3900

Structural Engineer:
DEGENKOLB ENGINEERS
235 MONTGOMERY ST.
SUITE 500
SAN FRANCISCO, CA 94104
415.392.6952

Landscape Architect:
KIKUCHI & ASSOCIATES
730 MILL STREET
HALF MOON BAY, CA 94019
650.726.7100

Mechanical/Plumbing Engineer:
LAWS & ASSOCIATES
1801 MURCHISON DRIVE
SUITE 160
BURLINGAME, CA 94010
650.697.5691

Electrical Engineer:
BWF CONSULTING ENG.
510 MYRTLE AVENUE
SUITE 100
S.SAN FRANCISCO,CA 94080
650.871.0220

Civil Engineer:
KAVANAGH ENGINEERING
708 CAROLAN AVENUE
BURLINGAME, CA 94010
650.579.1944

New School Gymnasium For:

Saint Matthew

Catholic Church

One Notre Dame Avenue, San Mateo, CA 94402

PA# 10-060 APNs: 034-232-340, 350, 370

Date:	2/2/11
Project Number:	611-101
Scale:	1/8"= 1'-0"
Drawn By:	Staff

No.	Revision	Date
9	Planning Submittal	10.14.11
8	Study Session	08.23.11
7	Planning Revision 1	02.02.11
6	Planning Submittal	12.08.10
5	Planning Submittal	12.18.08
4	Planning Submittal	07.24.08
3	Planning Submittal	01.24.08
2	Planning Submittal	09.14.07
1	Planning Submittal	06.07.07

Building Sections

A4.0

These drawings constitute the original and unpublished work of Case+Abst Architects LLP and may not be duplicated, used, or disclosed without written consent of the Architect.