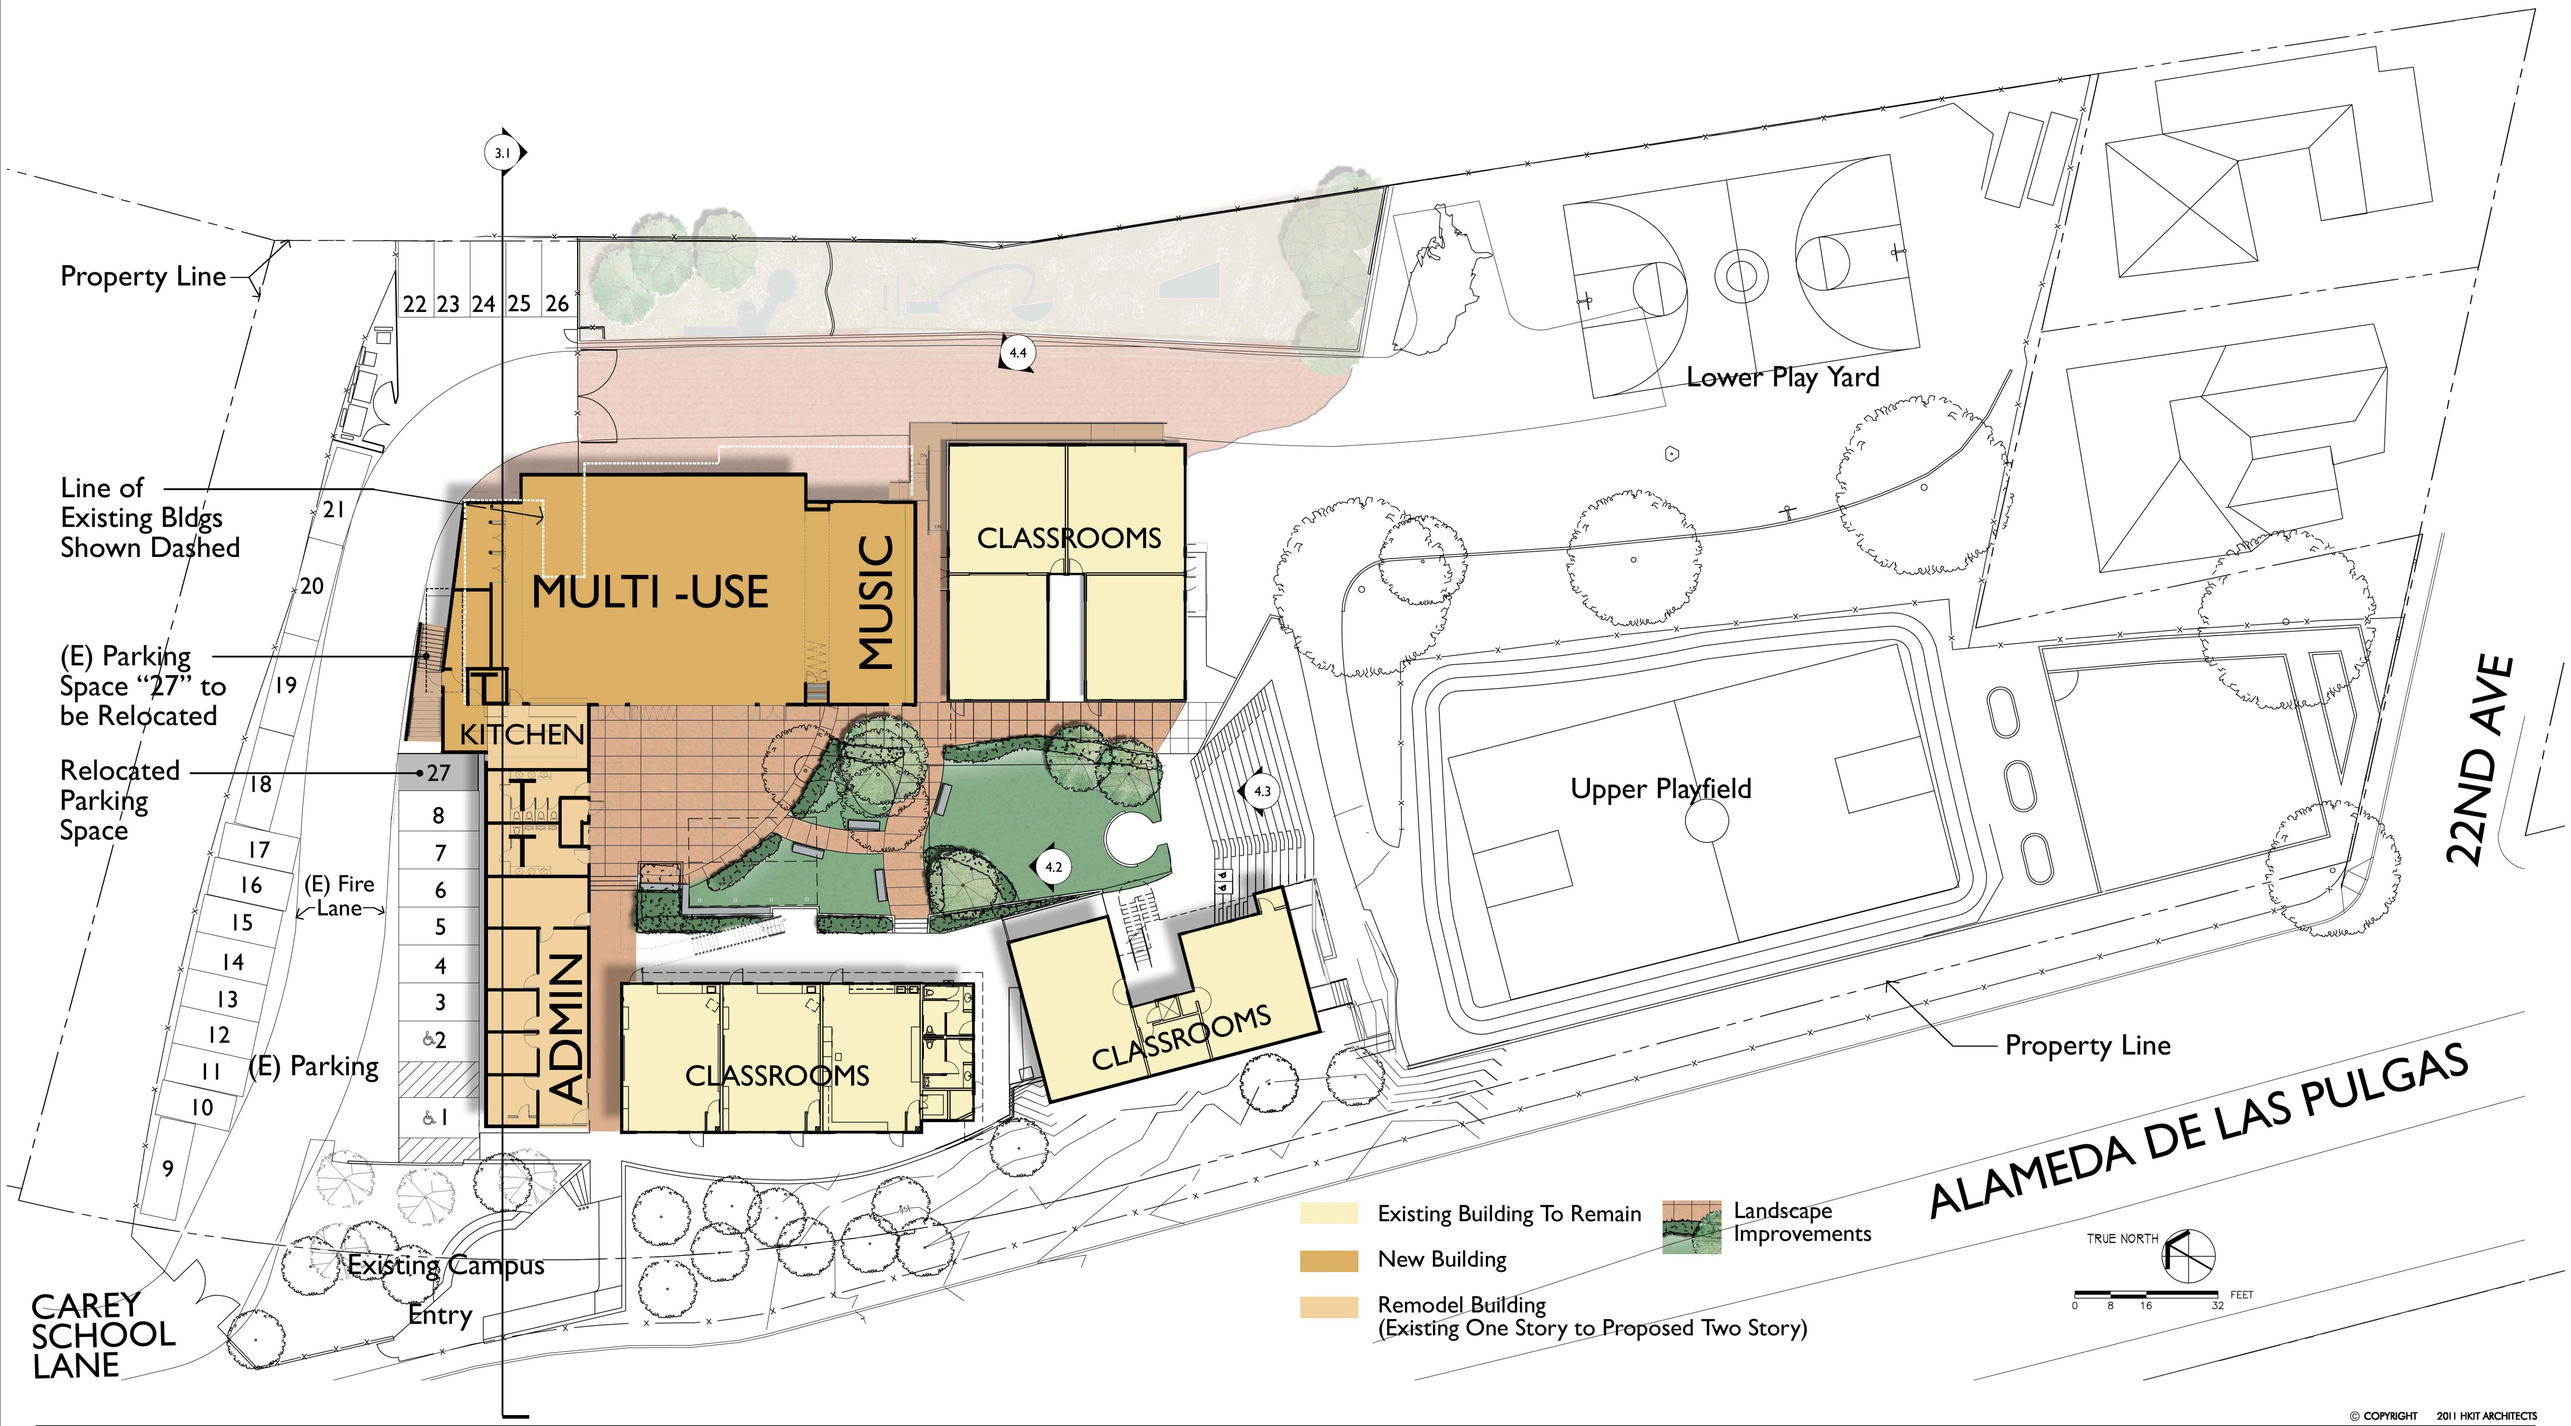

© COPYRIGHT 2011 HKIT ARCHITECTS

HKIT ARCHITECTS

PROPOSED COURTYARD LEVEL

September 2012 • Job # 10230

THE CAREY SCHOOL REMODEL
One Carey School Lane

2.1