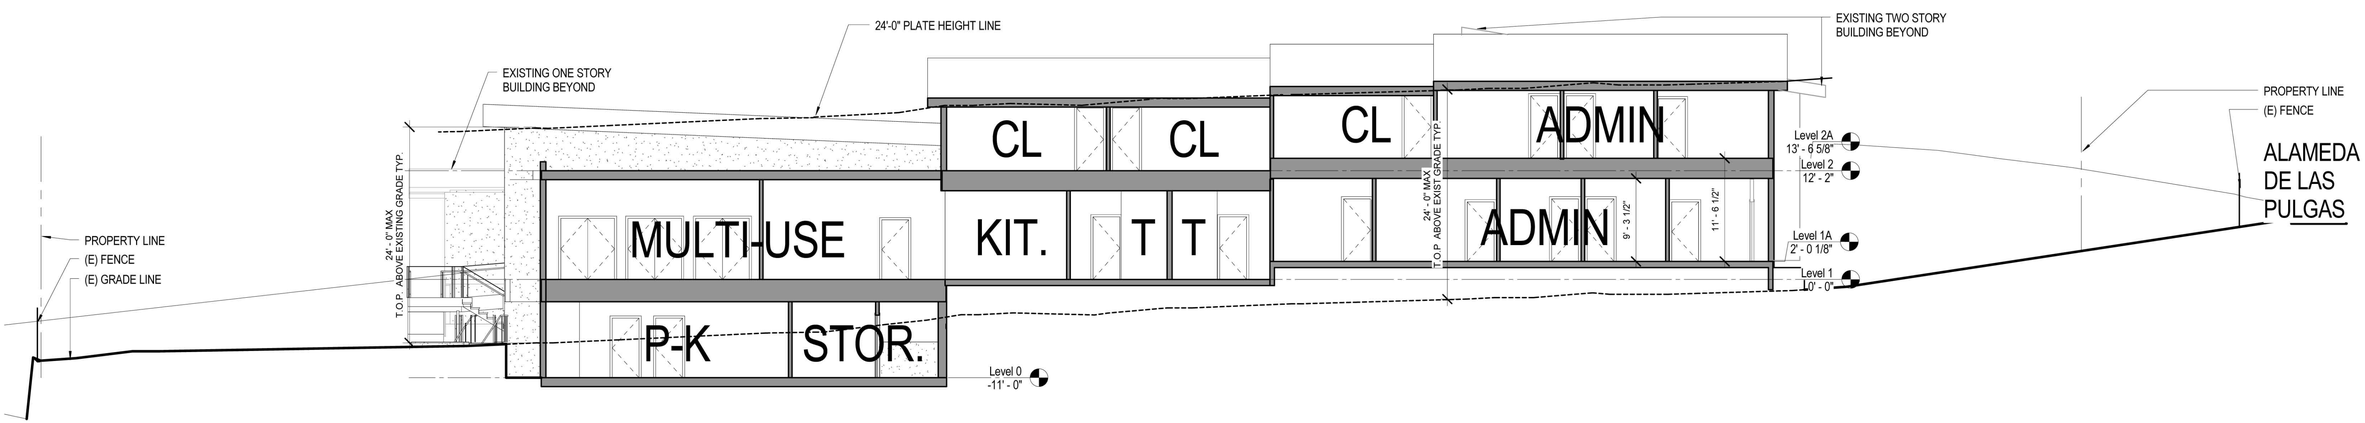

© COPYRIGHT 2011 HKIT ARCHITECTS

HKIT ARCHITECTS

SITE SECTION

September 2012 ● Job # 10230

THE CAREY SCHOOL REMODEL
One Carey School Lane

3.1