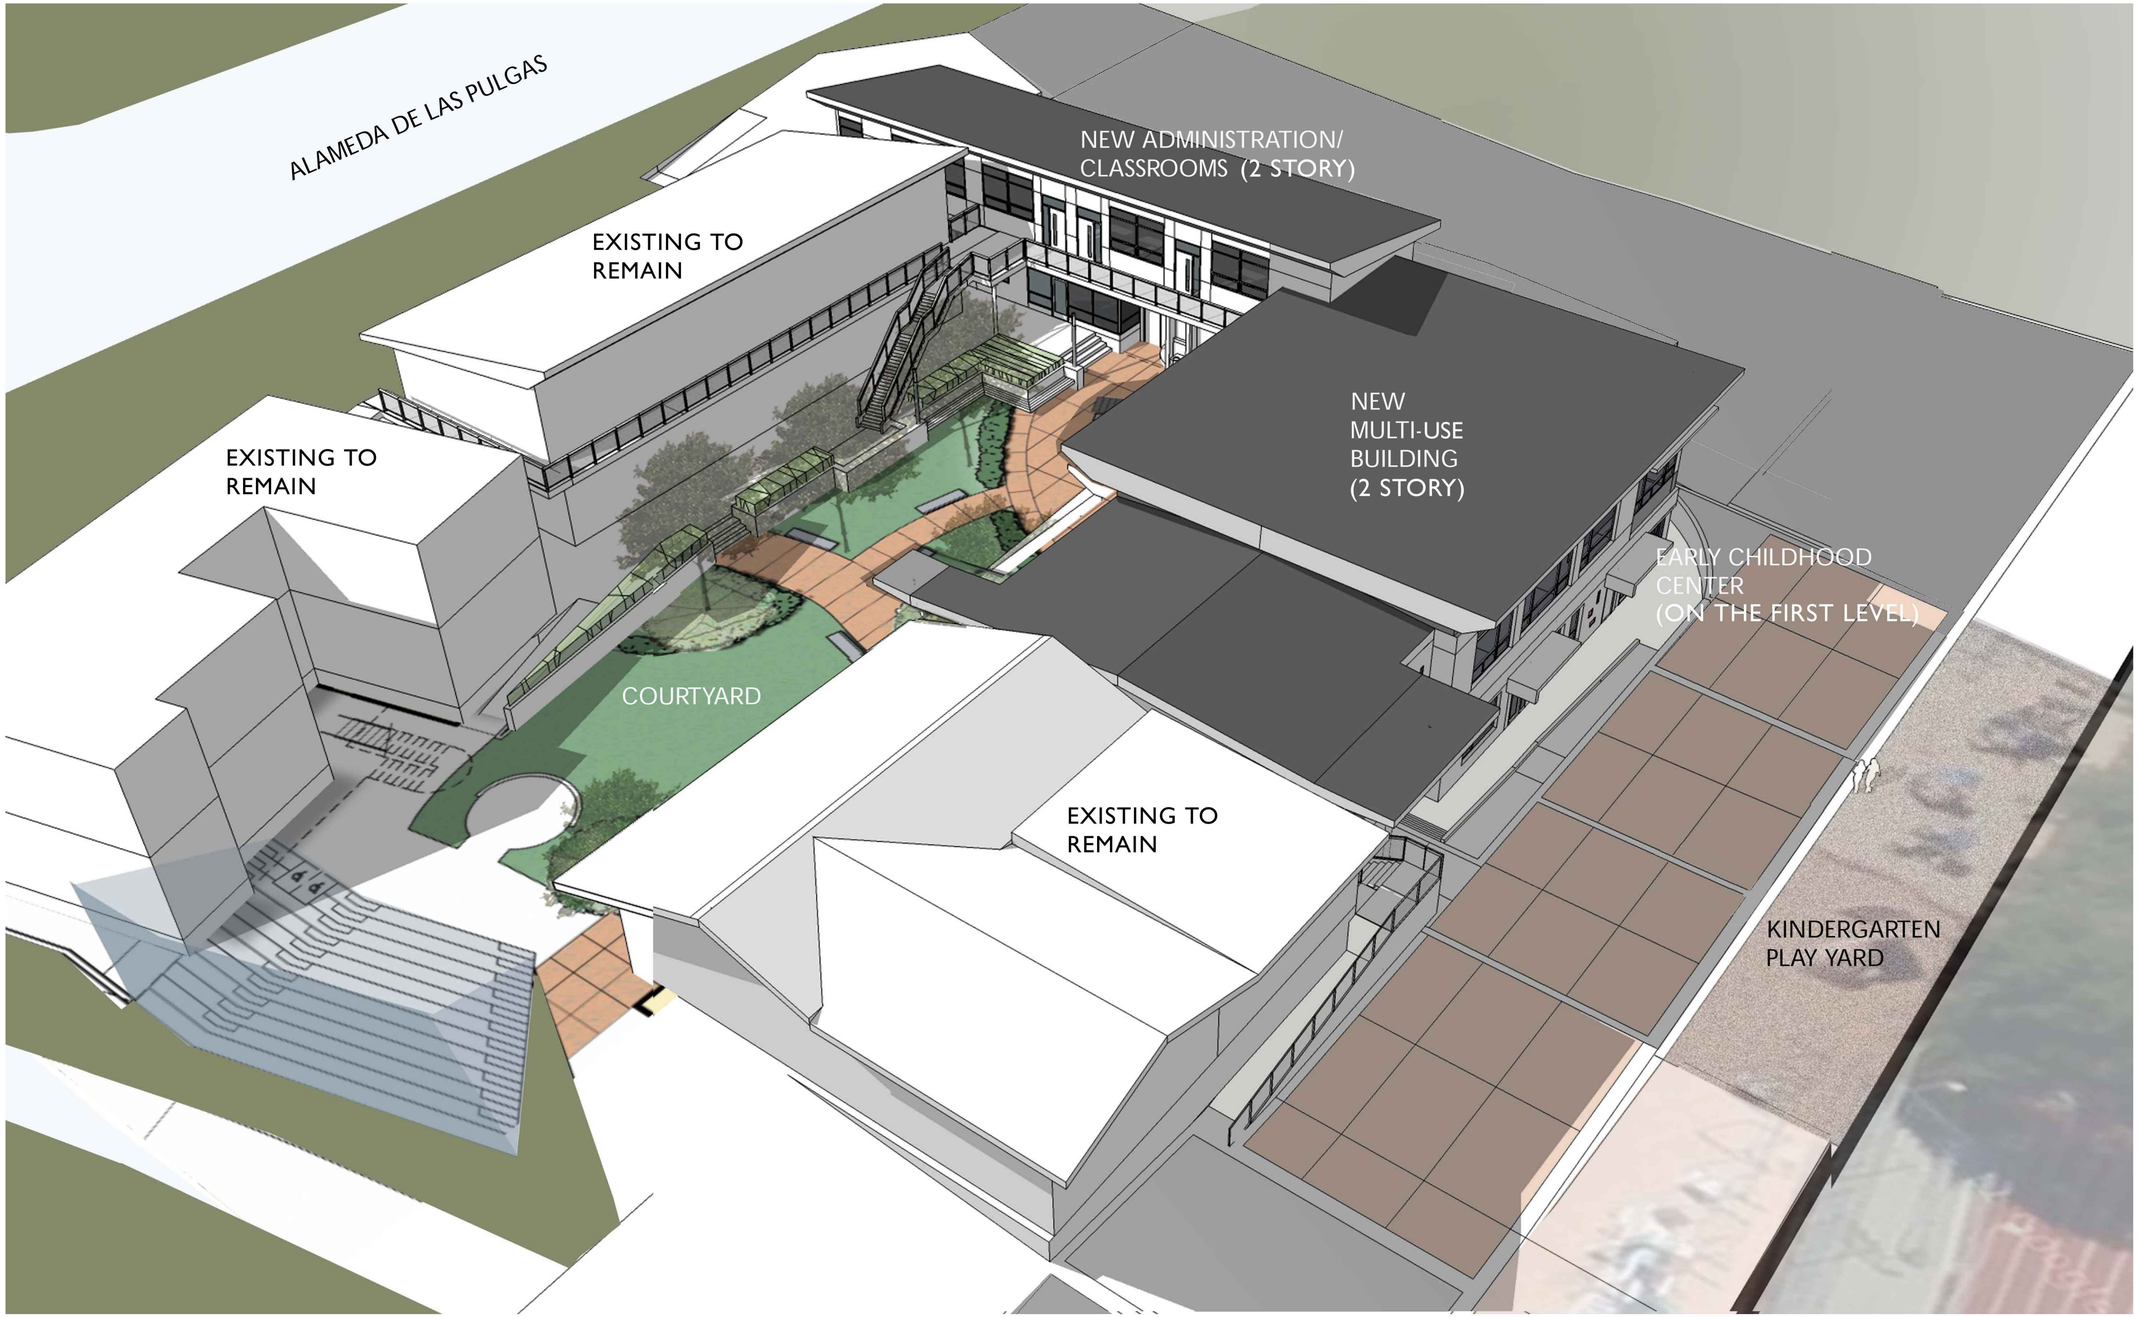

© COPYRIGHT 2011 HKIT ARCHITECTS

HKIT ARCHITECTS

PROPOSED AERIAL VIEW

September 2012 • Job # 10230

THE CAREY SCHOOL REMODEL
One Carey School Lane

4.1