REFER TO TOPOGRAPHIC SURVEY FOR:
-LOCATION, DIMENSIONS AND TYPES OF EASEMENTS
-ALL PROPERTY LINE SETBACKS
-DISTANCE BETWEEN STRUCTURES

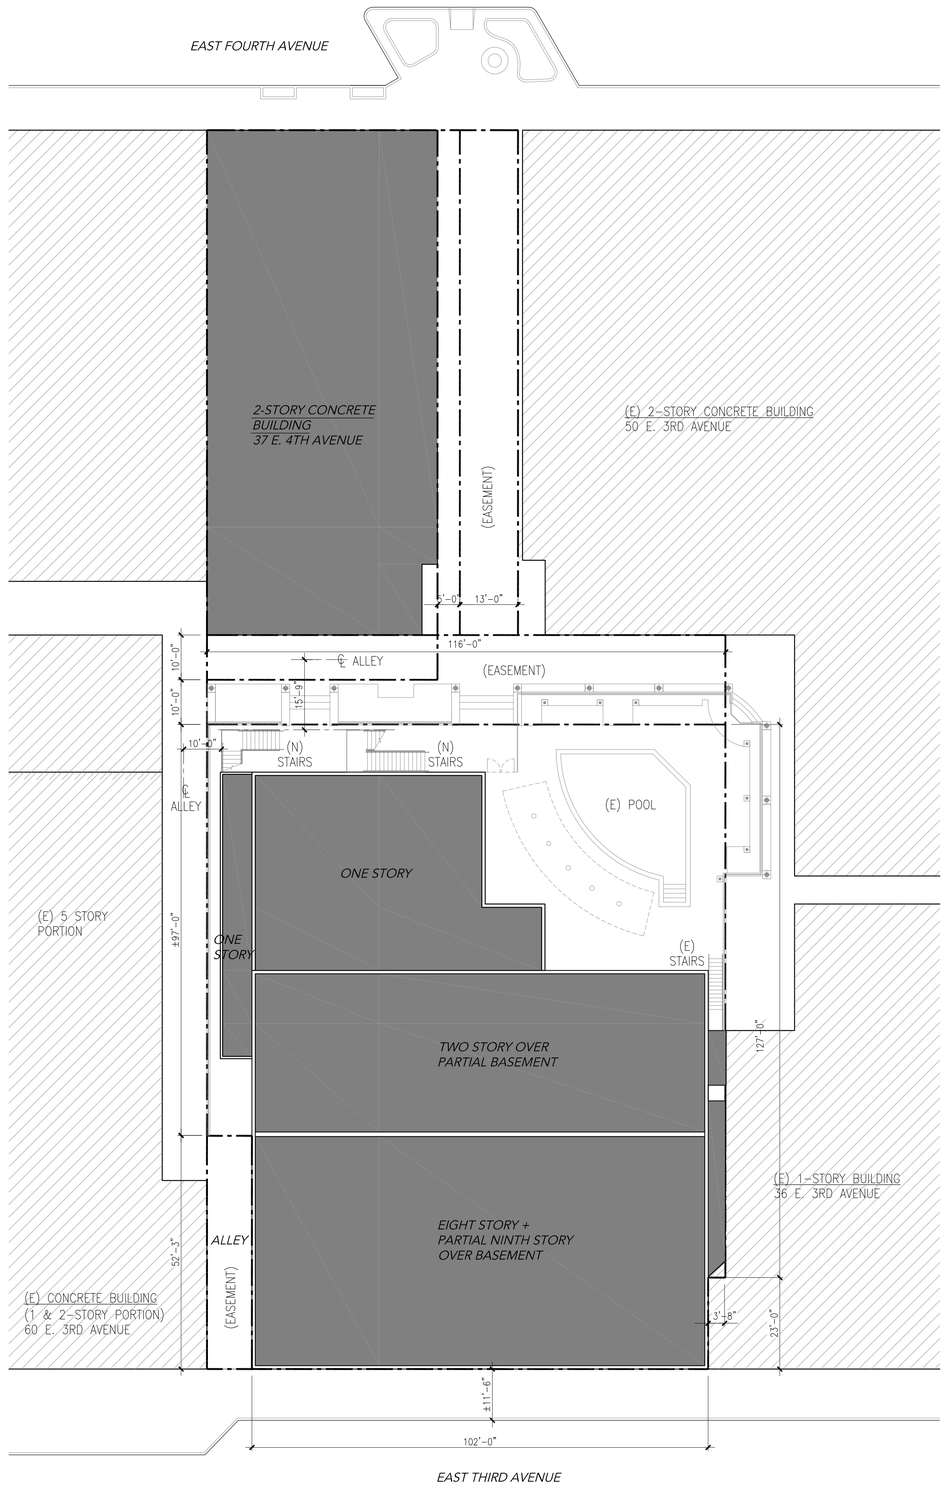

1 Site Plan

1/16 = 1'-0"

Draper University

date	issue	by/check
01.03.12	pre-application	sk/epm/tjm
03.16.12	planning study session	sk/tjm
06.18.12	planning set	sk/tjm
08.17.12	planning set revision	sk/tjm
09.19.12	planning comments #2	sk/tjm
09.24.12	PC public hearing set	sk/tjm

TMDA

520 Washington Street
San Francisco, CA 94111

t: 415.986.1600
f: 415.986.1665

project no. 11028.00

Draper University

44 East Third Avenue
San Mateo, CA 94403

N

scale:
AS NOTED

Dwg. Title:

Site Plan

Dwg No. A1.0

Page No.