© 2012 ARCHITECTURE & LIGHT

DARRELL HAWTHORNE
MARK R STEVENS
ARCHITECTURE & LIGHT
60 BRADY STREET
SAN FRANCISCO
CALIFORNIA 94103
tel 415.676.3999
fax 415.397.4375
office@architectureandlight.com

LICENSED ARCHITECT
MARK R. STEVENS
No. C19805
Exp 4.30.2012
STATE OF CALIFORNIA

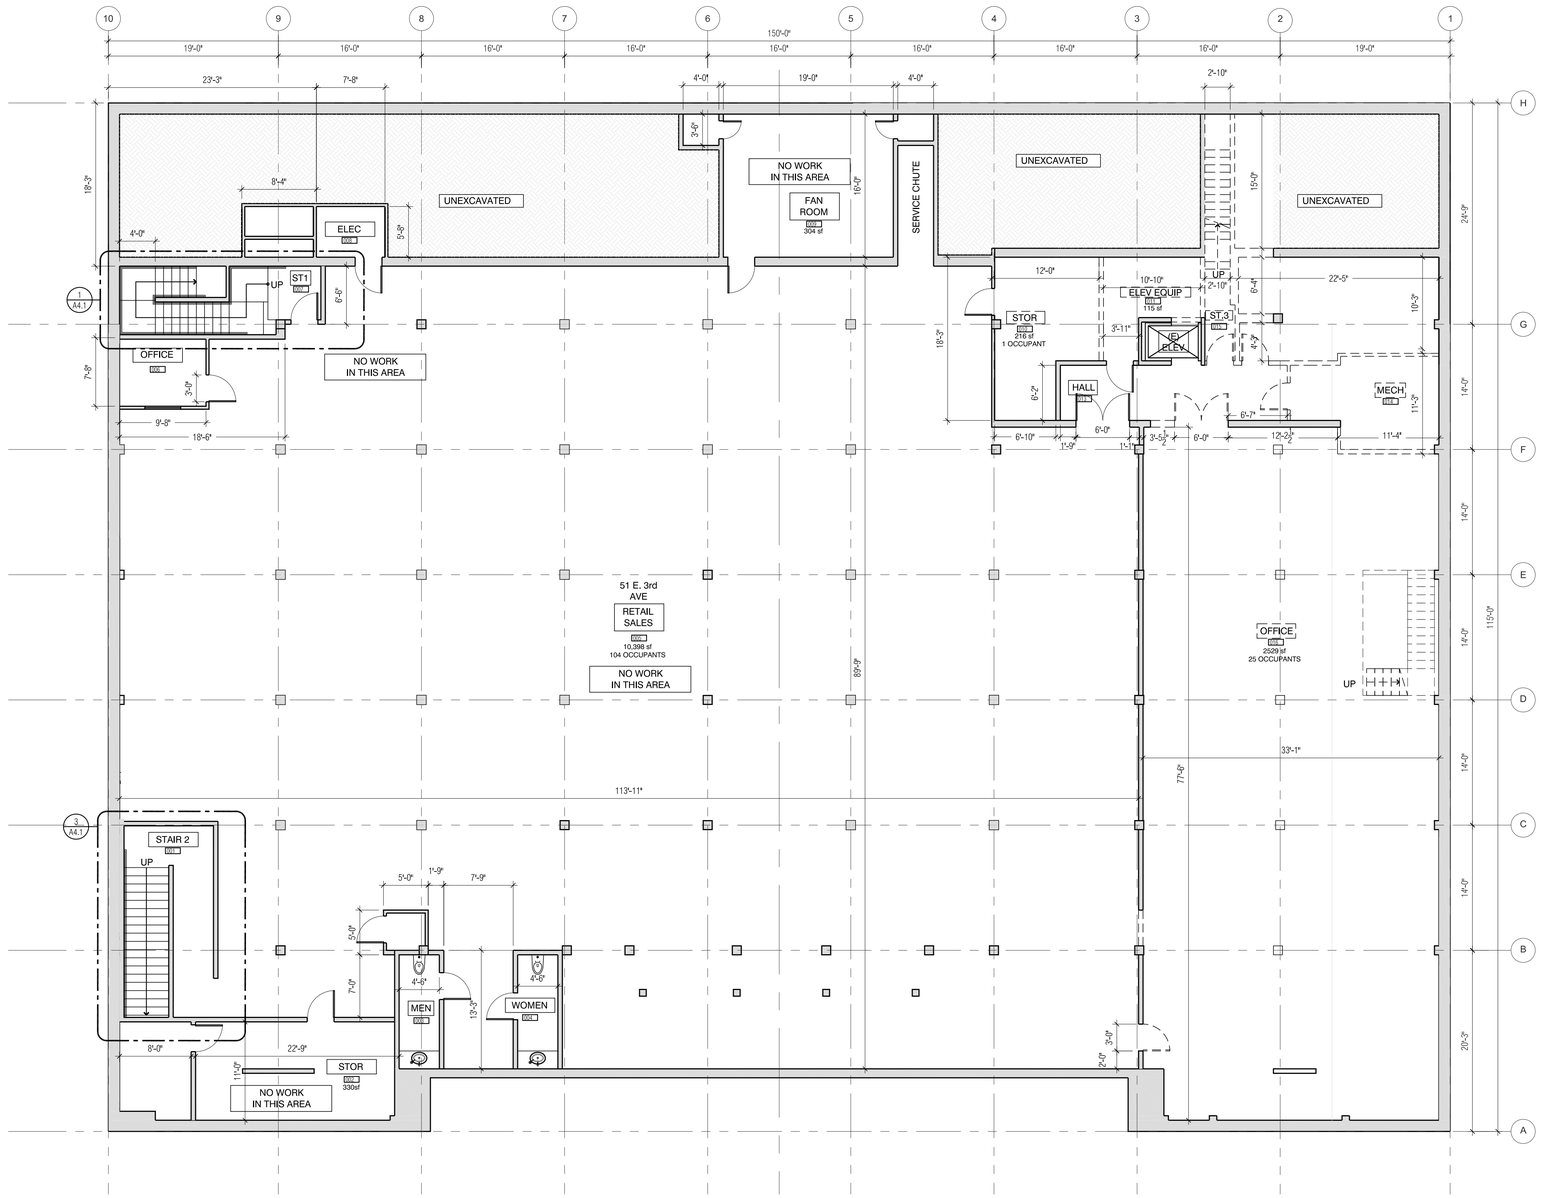

THE COLLECTIVE
PHASE I
51-65 E. 3rd AVENUE
SAN MATEO, CA

ISSUED FOR:

PLANNING SUBMITTAL
AUG 16 2012

PLANNING RESPONSE
SEPT 19, 2012 1

PC PUBLIC HEARING
9/24/12

KEY PLAN:

DATE:	SEPT 19,2012
JOB NO.:	2012-018
SCALE:	1/4"=1'-0"

DRAWING TITLE:

EXISTING
BASEMENT PLAN

SHEET NUMBER:

A1.0

PROJECT NORTH

© 2012 ARCHITECTURE & LIGHT

DARRELL HAWTHORNE
MARK R STEVENS
ARCHITECTURE & LIGHT
60 BRADY STREET
SAN FRANCISCO
CALIFORNIA 94103
tel 415.676.3999
fax 415.397.4375
office@architectureandlight.com

LICENSED ARCHITECT
MARK R. STEVENS
No. C19805
Exp 4.30.2012
STATE OF CALIFORNIA

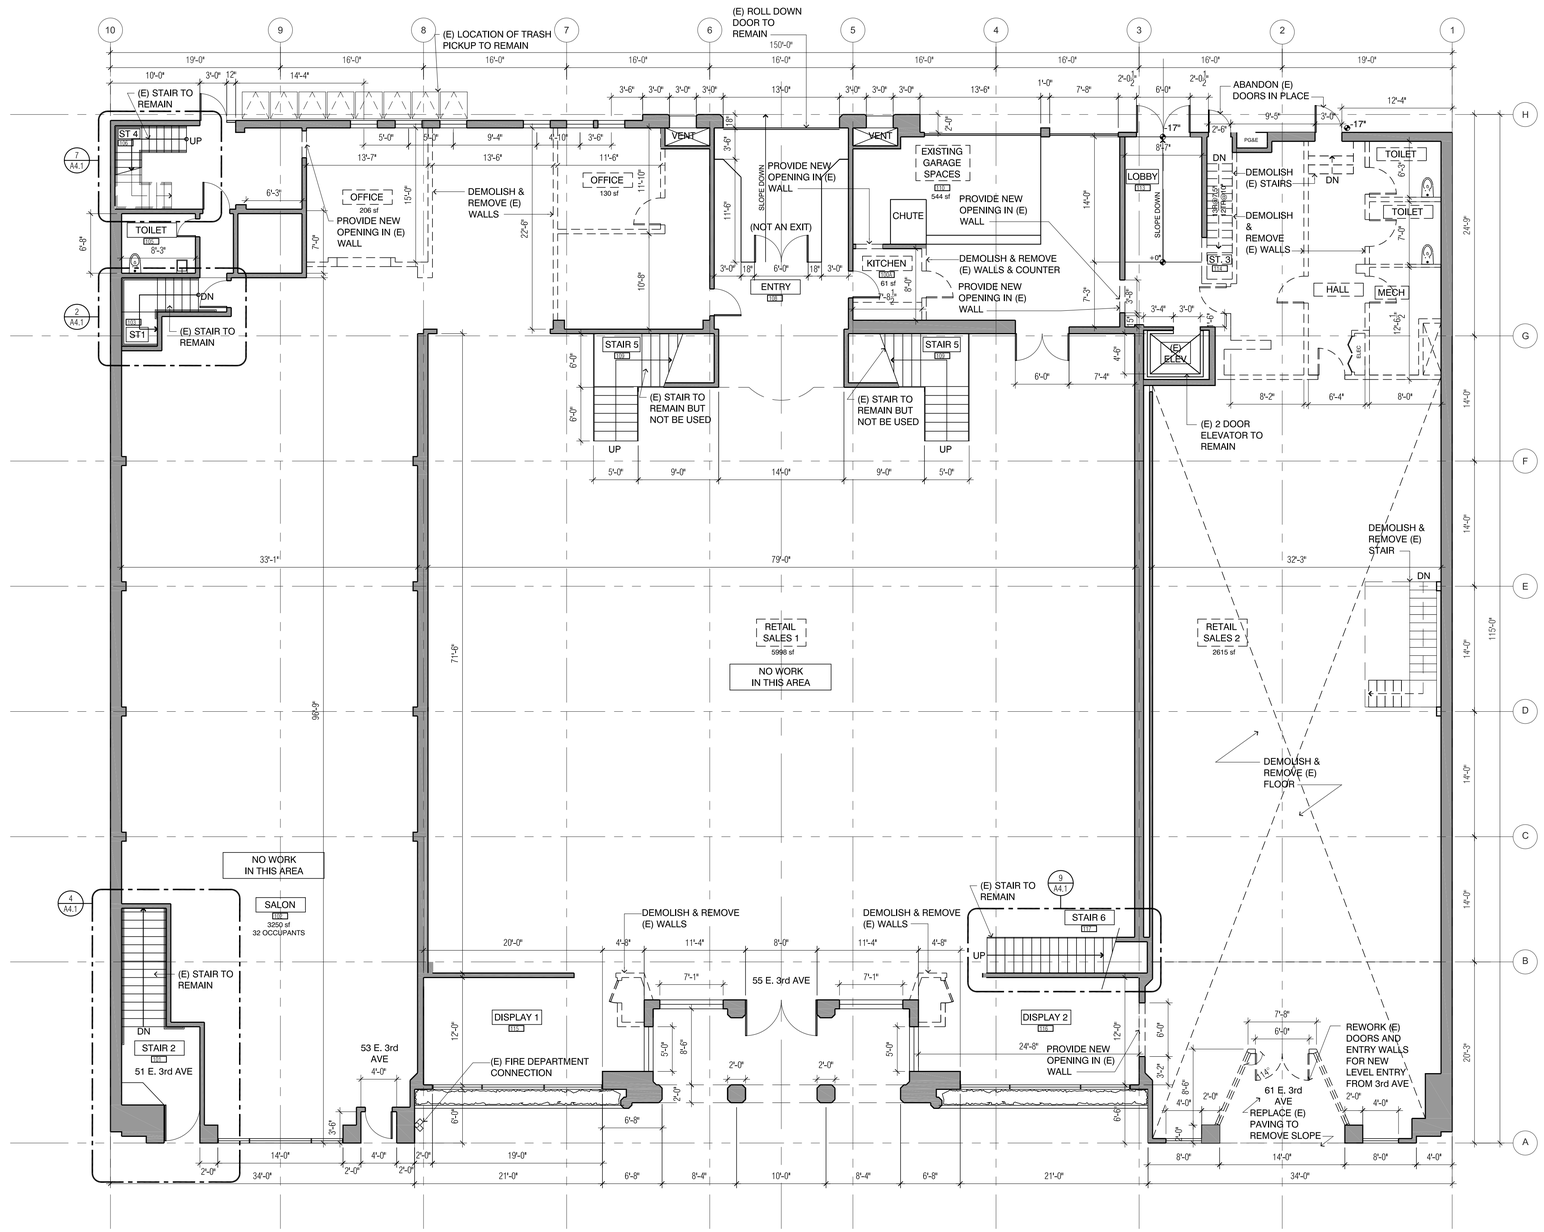

THE COLLECTIVE
PHASE I
51-65 E. 3rd AVENUE
SAN MATEO, CA

ISSUED FOR:

PLANNING SUBMITTAL
AUG 16 2012

PLANNING RESPONSE
SEPT 19, 2012 1

PC PUBLIC HEARING
9/24/12

KEY PLAN:

DATE: SEPT 19,2012

JOB NO.: 2012-018

SCALE: 1/8"=1'-0"

DRAWING TITLE:

EXISTING
FIRST FLOOR
PLAN

SHEET NUMBER:

A1.1

PROJECT NORTH

© 2012 ARCHITECTURE & LIGHT

DARRELL HAWTHORNE
MARK R STEVENS
ARCHITECTURE & LIGHT
60 BRADY STREET
SAN FRANCISCO
CALIFORNIA 94103
tel 415.676.3999
fax 415.397.4375
office@architectureandlight.com

LICENSED ARCHITECT
MARK R. STEVENS
No. C19805
Exp 4.30.2012
STATE OF CALIFORNIA

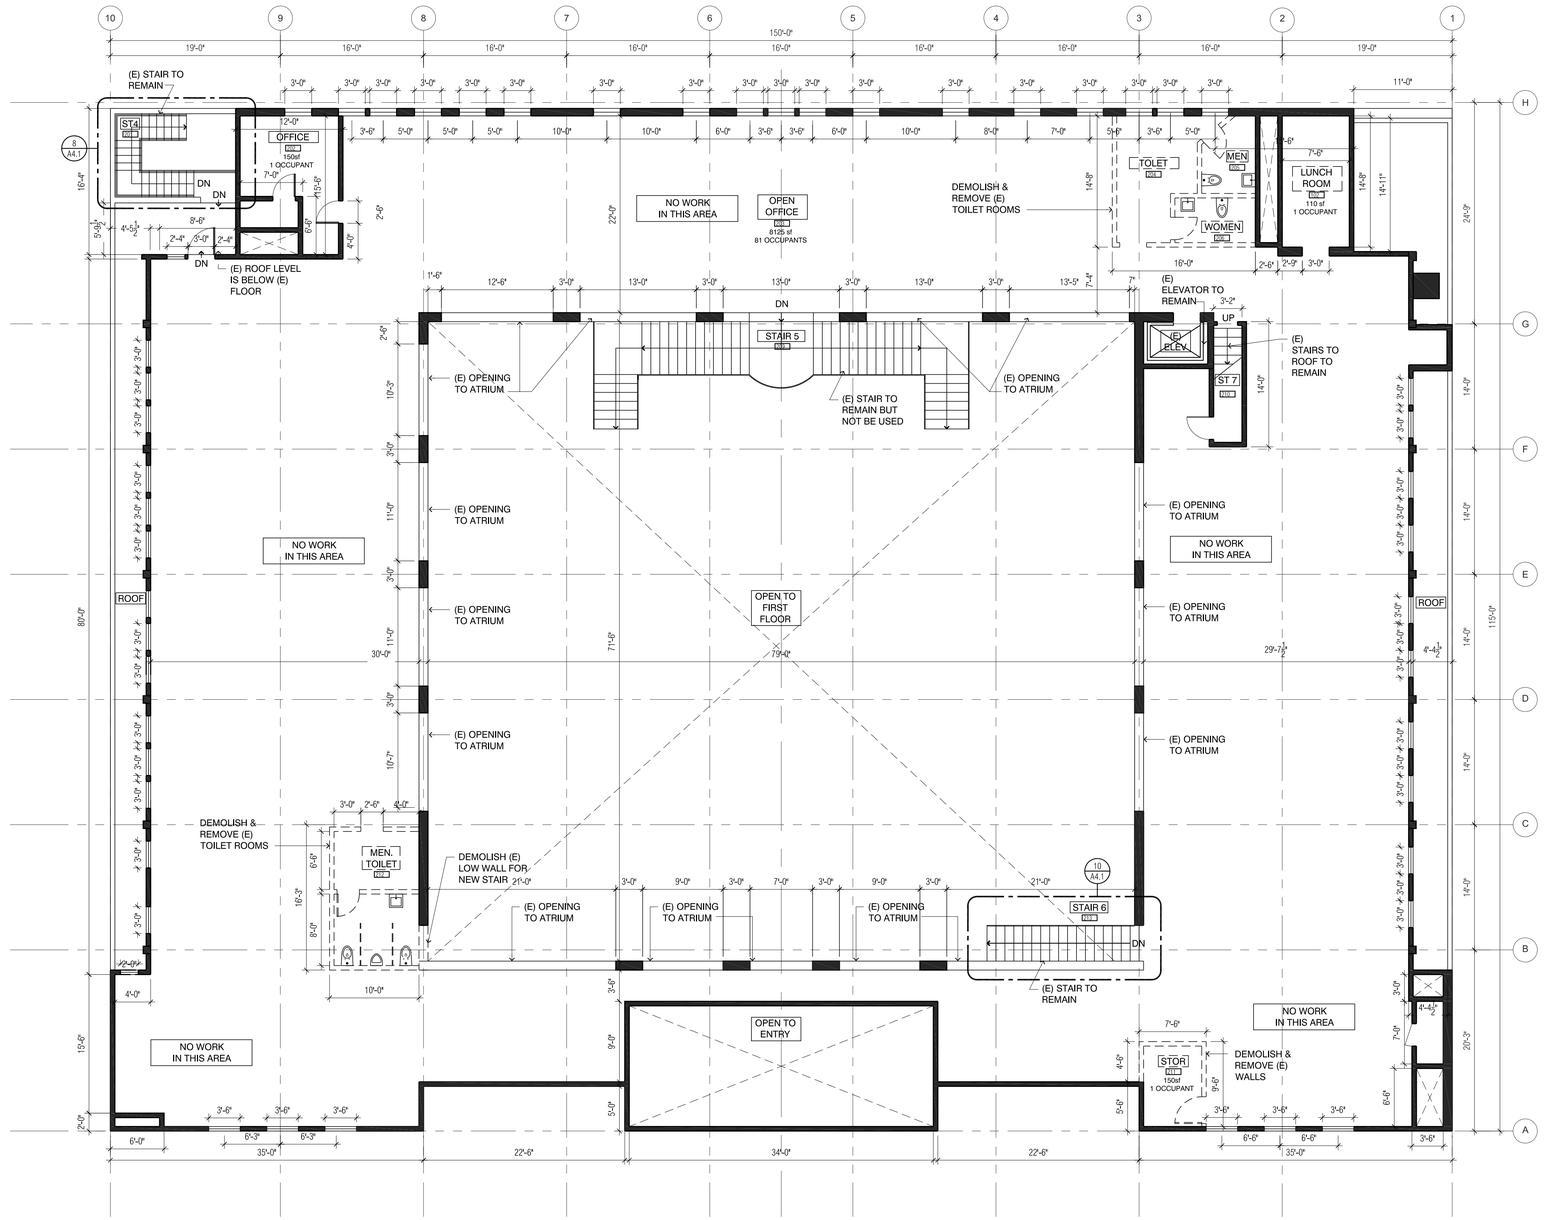

THE COLLECTIVE
PHASE I
51-65 E. 3rd AVENUE
SAN MATEO, CA

ISSUED FOR:

PLANNING SUBMITTAL
AUG 16 2012

PLANNING RESPONSE
SEPT 19, 2012 1

PC PUBLIC HEARING
9/24/12

KEY PLAN:

DATE: SEPT 19,2012

JOB NO.: 2012-018

SCALE: 1/4"=1'-0"

DRAWING TITLE:

EXISTING
SECOND FLOOR
PLAN

SHEET NUMBER:

A1.2

PROJECT NORTH

© 2012 ARCHITECTURE & LIGHT

DARRELL HAWTHORNE
MARK R STEVENS
ARCHITECTURE & LIGHT
60 BRADY STREET
SAN FRANCISCO
CALIFORNIA 94103
tel 415.676.3999
fax 415.397.4375
office@architectureandlight.com

LICENSED ARCHITECT
MARK R. STEVENS
No. C19805
Exp 4.30.2012
STATE OF CALIFORNIA

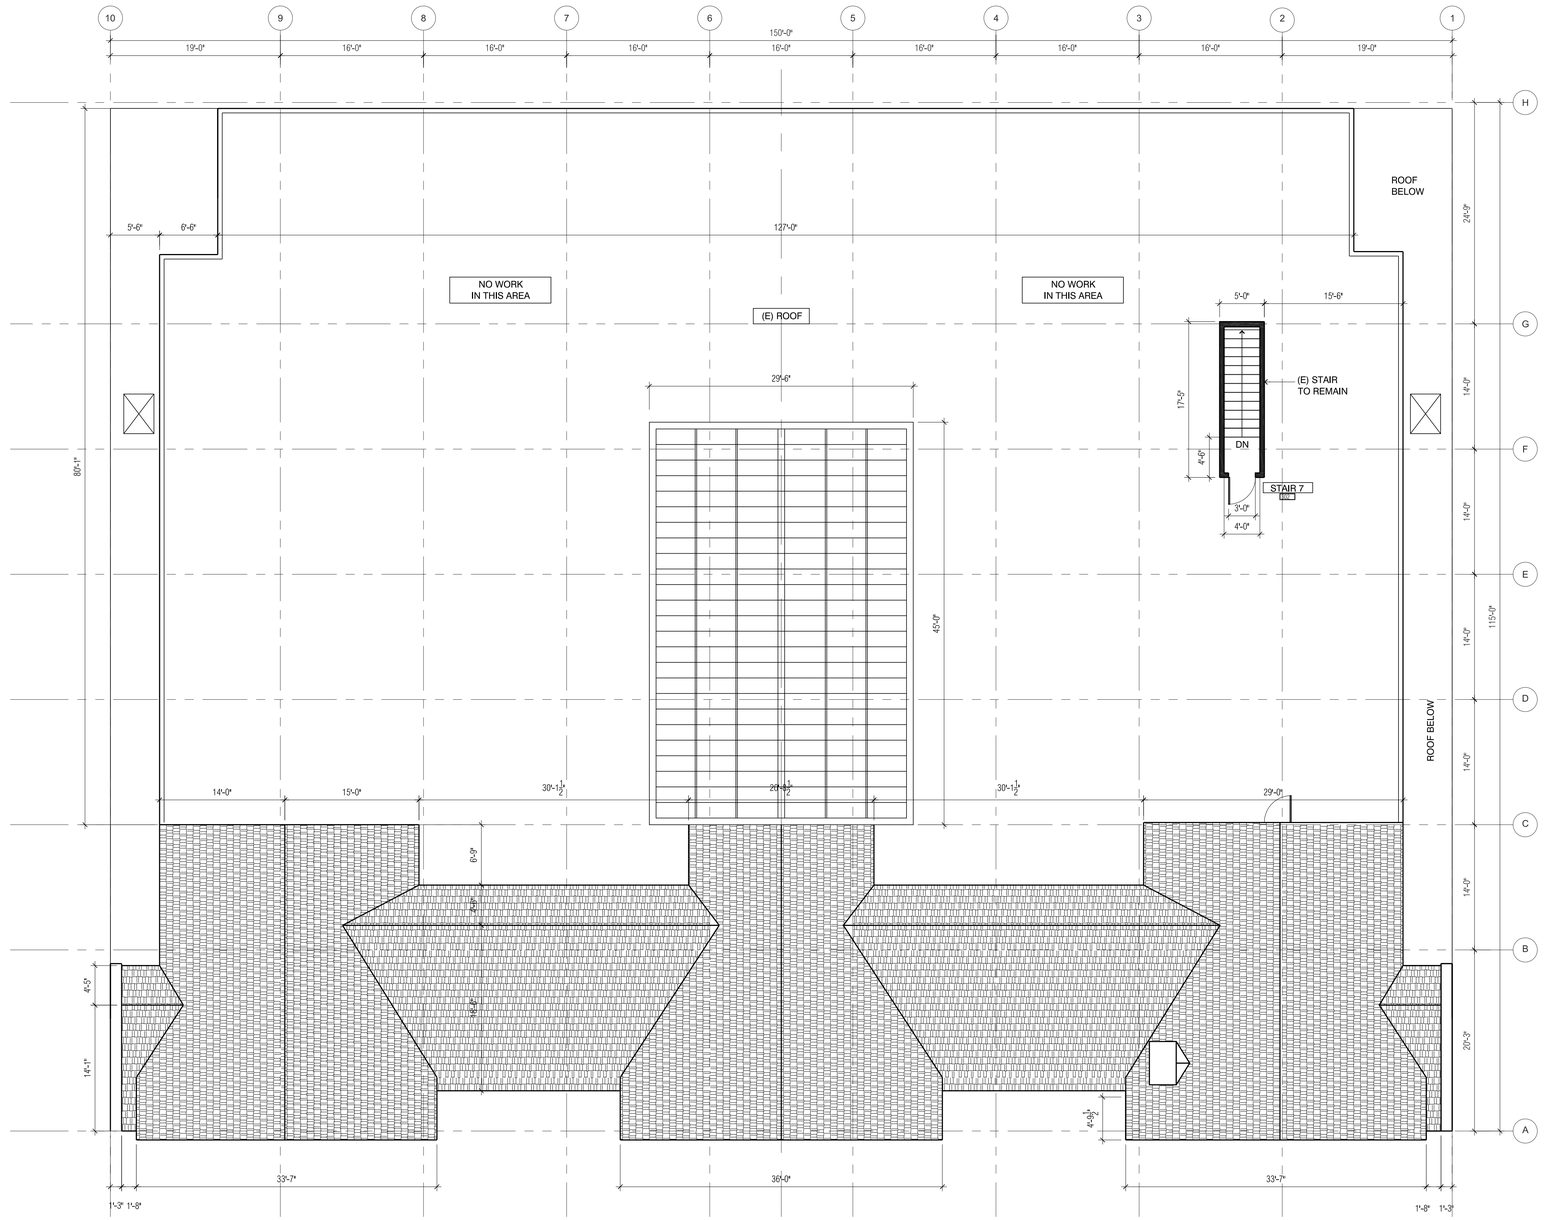

THE COLLECTIVE
PHASE I
51-65 E. 3rd AVENUE
SAN MATEO, CA

ISSUED FOR:

PLANNING SUBMITTAL
AUG 16 2012

PLANNING RESPONSE
SEPT 19, 2012 1

PC PUBLIC HEARING
9/24/12

KEY PLAN:

DATE: SEPT 19,2012
JOB NO.: 2012-018
SCALE: 1/4"=1'-0"

DRAWING TITLE:

EXISTING
ROOF PLAN

SHEET NUMBER:

A1.3

PROJECT NORTH

© 2012 ARCHITECTURE & LIGHT

DARRELL HAWTHORNE
MARK R STEVENS
ARCHITECTURE & LIGHT
60 BRADY STREET
SAN FRANCISCO
CALIFORNIA 94103
tel 415.676.3999
fax 415.397.4375
office@architectureandlight.com

LICENSED ARCHITECT
MARK R. STEVENS
No. C19805
Exp 4.30.2012
STATE OF CALIFORNIA

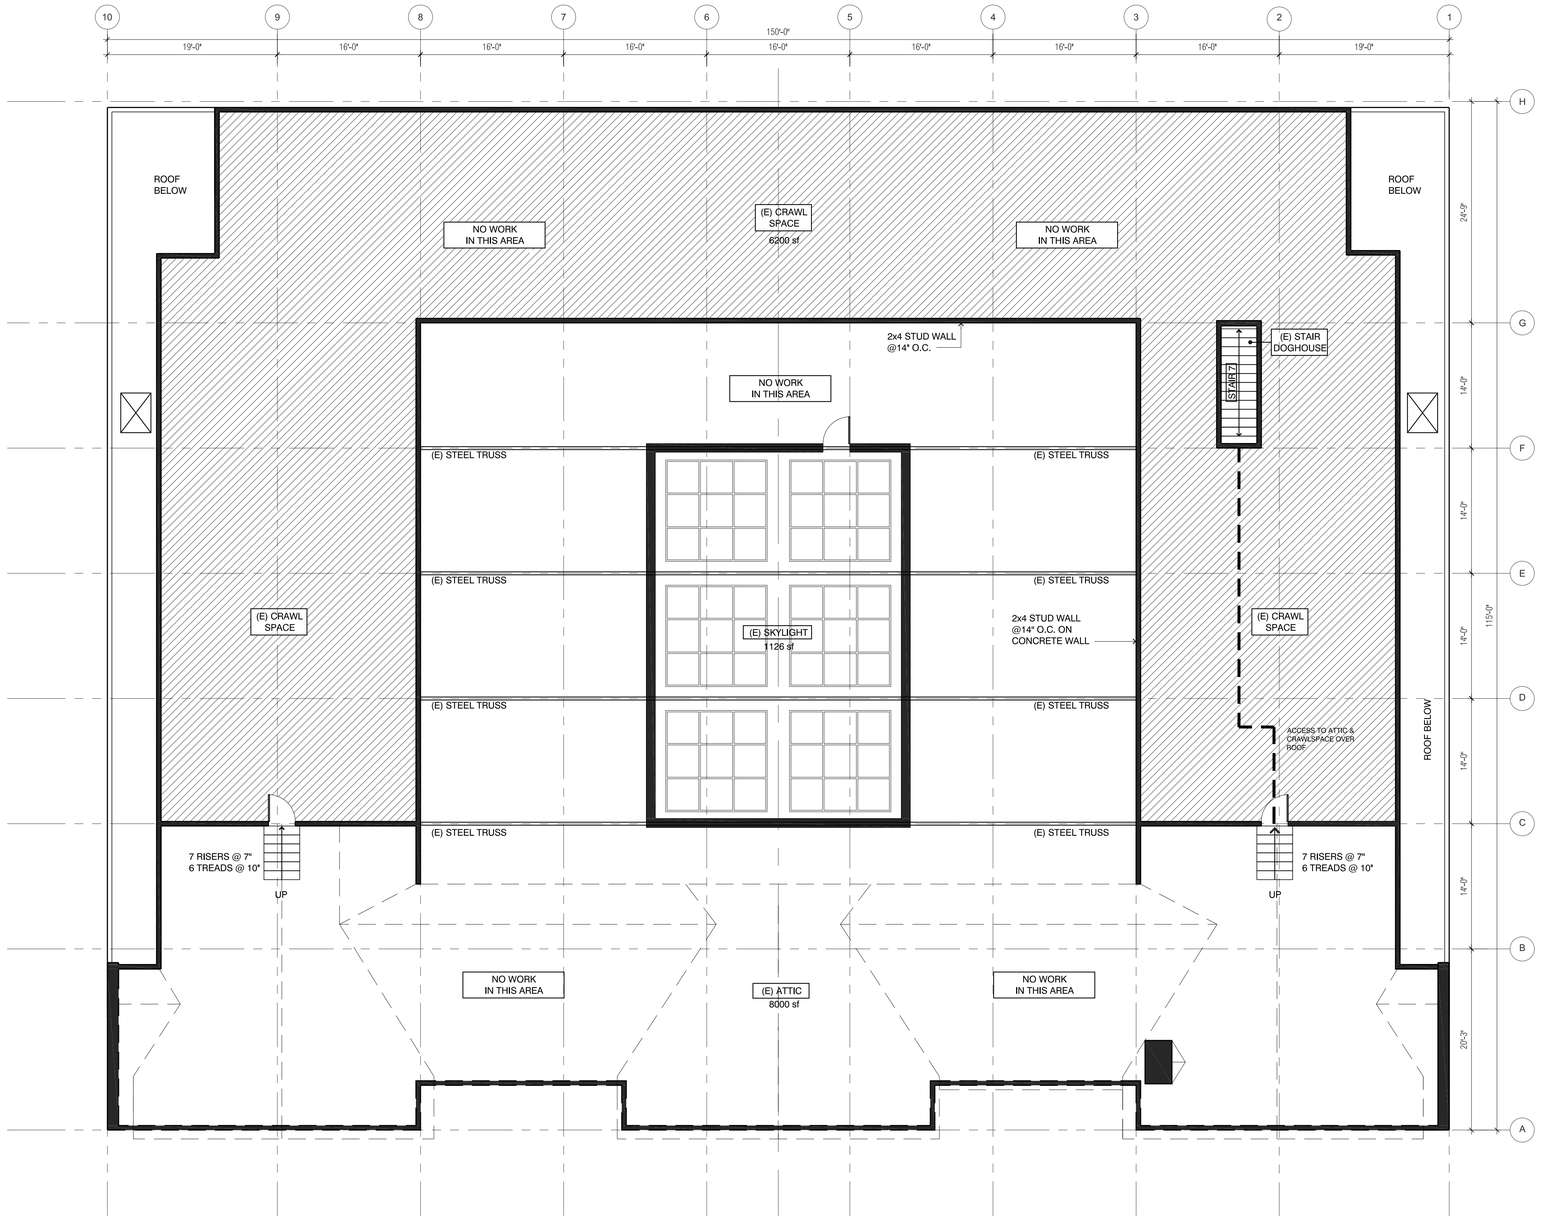

PROJECT NORTH

THE COLLECTIVE
PHASE I
51-65 E. 3rd AVENUE
SAN MATEO, CA

ISSUED FOR:

PLANNING SUBMITTAL
AUG 16 2012

PLANNING RESPONSE
SEPT 19, 2012 △1

PC PUBLIC HEARING
9/24/12

KEY PLAN:

DATE: SEPT 19,2012
JOB NO.: 2012-018
SCALE: 1/4"=1'-0"

DRAWING TITLE:

EXISTING
ATTIC PLAN

SHEET NUMBER:

A1.4