© 2012 ARCHITECTURE & LIGHT

DARRELL HAWTHORNE
MARK R STEVENS
ARCHITECTURE & LIGHT
60 BRADY STREET
SAN FRANCISCO
CALIFORNIA 94103
tel 415.676.3999
fax 415.397.4375
office@architectureandlight.com

LICENSED ARCHITECT
MARK R. STEVENS
No. C19805
Exp 4.30.2012
STATE OF CALIFORNIA

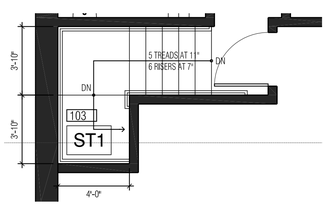

2 (E) FIRST FLR. STAIR-1
1/4" = 1'-0"

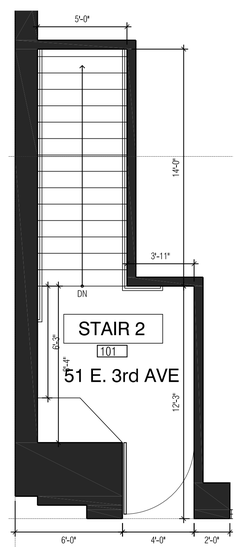

4 (E) FIRST FLR. STAIR-2
1/4" = 1'-0"

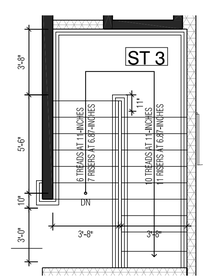

6 (N) FIRST FLR. STAIR-3
1/4" = 1'-0"

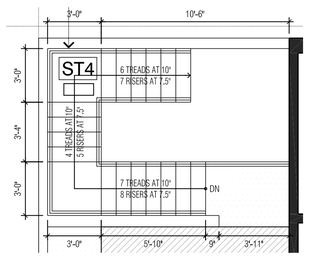

8 SECOND FLR. STAIR-4
1/4" = 1'-0"

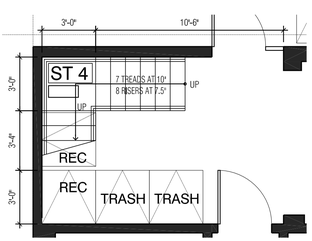

7 FIRST FLR. STAIR-4
1/4" = 1'-0"

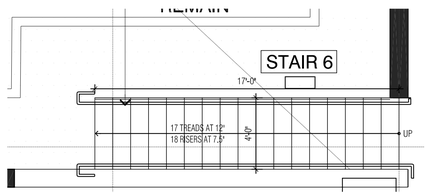

10 SECOND FLR. STAIR-6
1/4" = 1'-0"

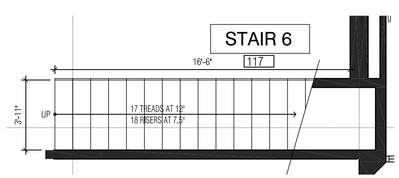

9 FIRST FLR. STAIR-6
1/4" = 1'-0"

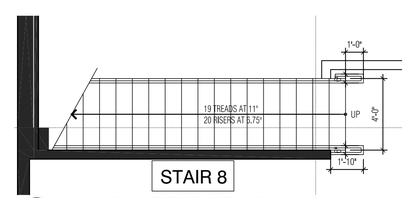

11 (N) FIRST FLR. STAIR-8
1/4" = 1'-0"

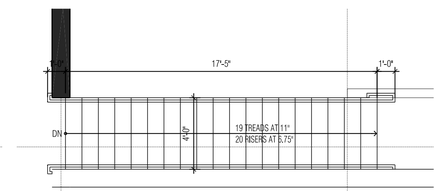

12 (N) SECOND FLR. STAIR-8
1/4" = 1'-0"

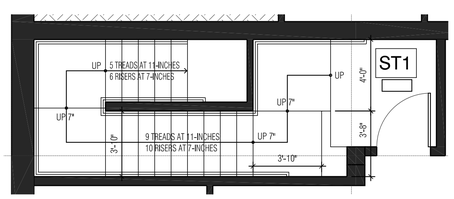

1 (E) BASEMENT STAIR-1
1/4" = 1'-0"

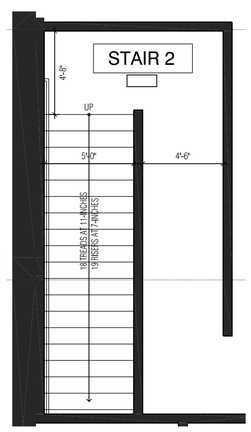

3 (E) BASEMENT STAIR-2
1/4" = 1'-0"

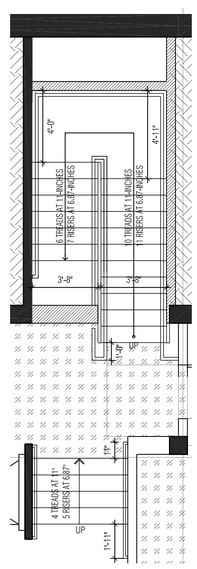

5 BASEMENT STAIR-3
1/4" = 1'-0"

THE COLLECTIVE
PHASE I
51-65 E. 3rd AVENUE
SAN MATEO, CA

ISSUED FOR:

PLANNING SUBMITTAL
AUG 16 2012

PLANNING RESPONSE
SEPT 19, 2012 1

PC PUBLIC HEARING
9/24/12

KEY PLAN:

DATE: SEPT 19,2012
JOB NO.: 2012-018
SCALE: 1/4"=1'-0"

DRAWING TITLE:

ENLARGED STAIR PLAN

SHEET NUMBER:

A4.1

PROJECT NORTH

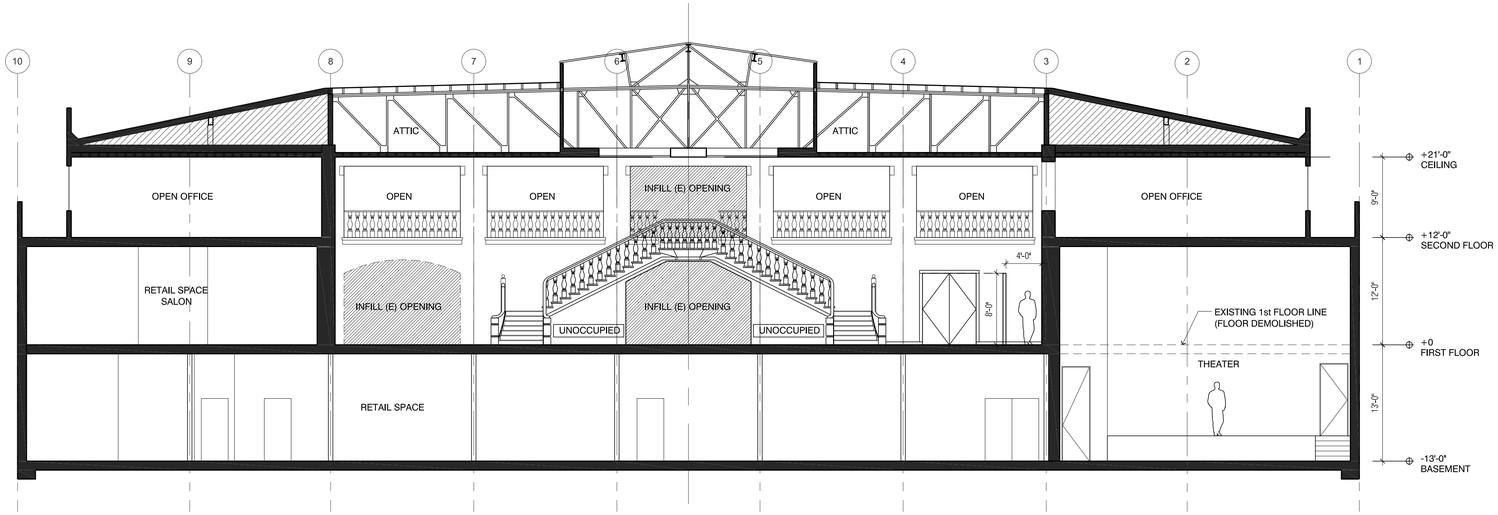

1 E-W SECTION
1/8" = 1'-0"

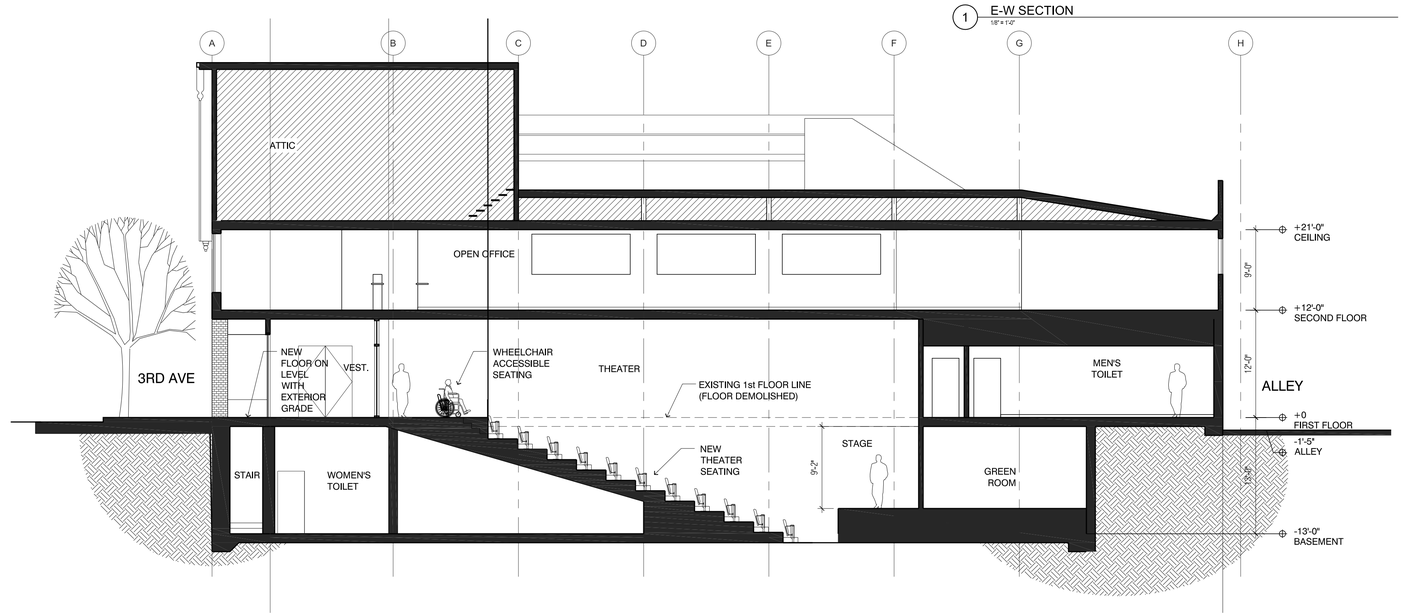

2 N-S SECTION THRU THEATER
1/8" = 1'-0"

© 2012 ARCHITECTURE & LIGHT

DARRELL HAWTHORNE
MARK R STEVENS
ARCHITECTURE & LIGHT
60 BRADY STREET
SAN FRANCISCO
CALIFORNIA 94103
tel 415.676.3999
fax 415.397.4375
office@architectureandlight.com

LICENSED ARCHITECT
MARK R. STEVENS
No. C19805
Exp 4.30.2012
STATE OF CALIFORNIA

THE COLLECTIVE
PHASE I
51-65 E. 3rd AVENUE
SAN MATEO, CA

ISSUED FOR:

PLANNING SUBMITTAL
AUG 16 2012

PLANNING RESPONSE
SEPT 19, 2012 △1

PC PUBLIC HEARING
9/24/12

KEY PLAN:

DATE: SEPT 19,2012
JOB NO.: 2012-018
SCALE: 1/8"=1'-0"

DRAWING TITLE:

BUILDING
SECTIONS

SHEET NUMBER:

A5.0

PROJECT
NORTH

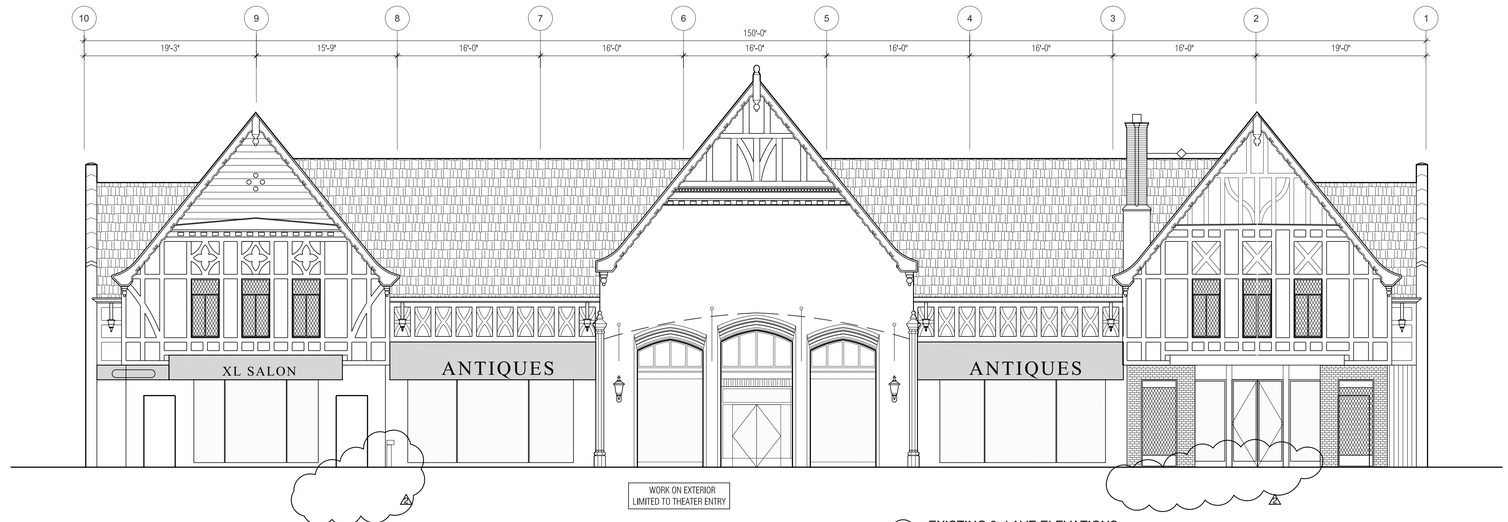

1 EXISTING 3rd AVE ELEVATIONS
1/8" = 1'-0"

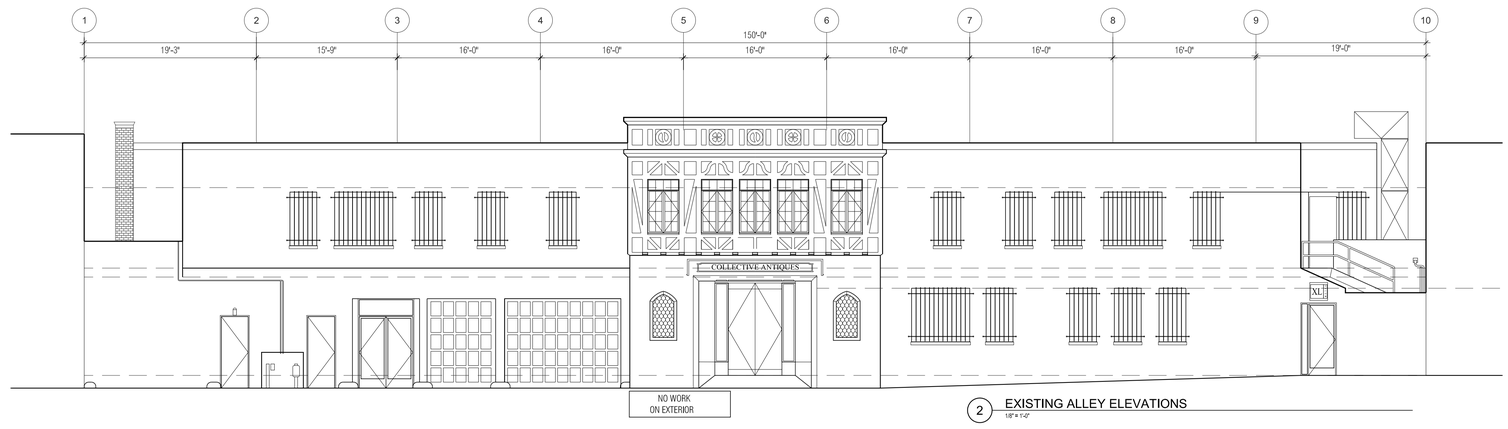

2 EXISTING ALLEY ELEVATIONS
1/8" = 1'-0"

© 2012 ARCHITECTURE & LIGHT

DARRELL HAWTHORNE
MARK R STEVENS
ARCHITECTURE & LIGHT
60 BRADY STREET
SAN FRANCISCO
CALIFORNIA 94103
tel 415.676.3999
fax 415.397.4375
office@architectureandlight.com

LICENSED ARCHITECT
MARK R. STEVENS
No. C19805
Exp 4.30.2012
STATE OF CALIFORNIA

THE COLLECTIVE
PHASE I
51-65 E. 3rd AVENUE
SAN MATEO, CA

ISSUED FOR:
PLANNING SUBMITTAL
AUG 16 2012
PLANNING RESPONSE
SEPT 19, 2012 1
PLANNING RESPONSE
SEPT 25, 2012 2

KEY PLAN:

DATE: SEPT 19,2012
JOB NO.: 2012-018
SCALE: 1/8"=1'-0"

DRAWING TITLE:

EXISTING
ELEVATIONS

SHEET NUMBER:

A6.0

PROJECT
NORTH