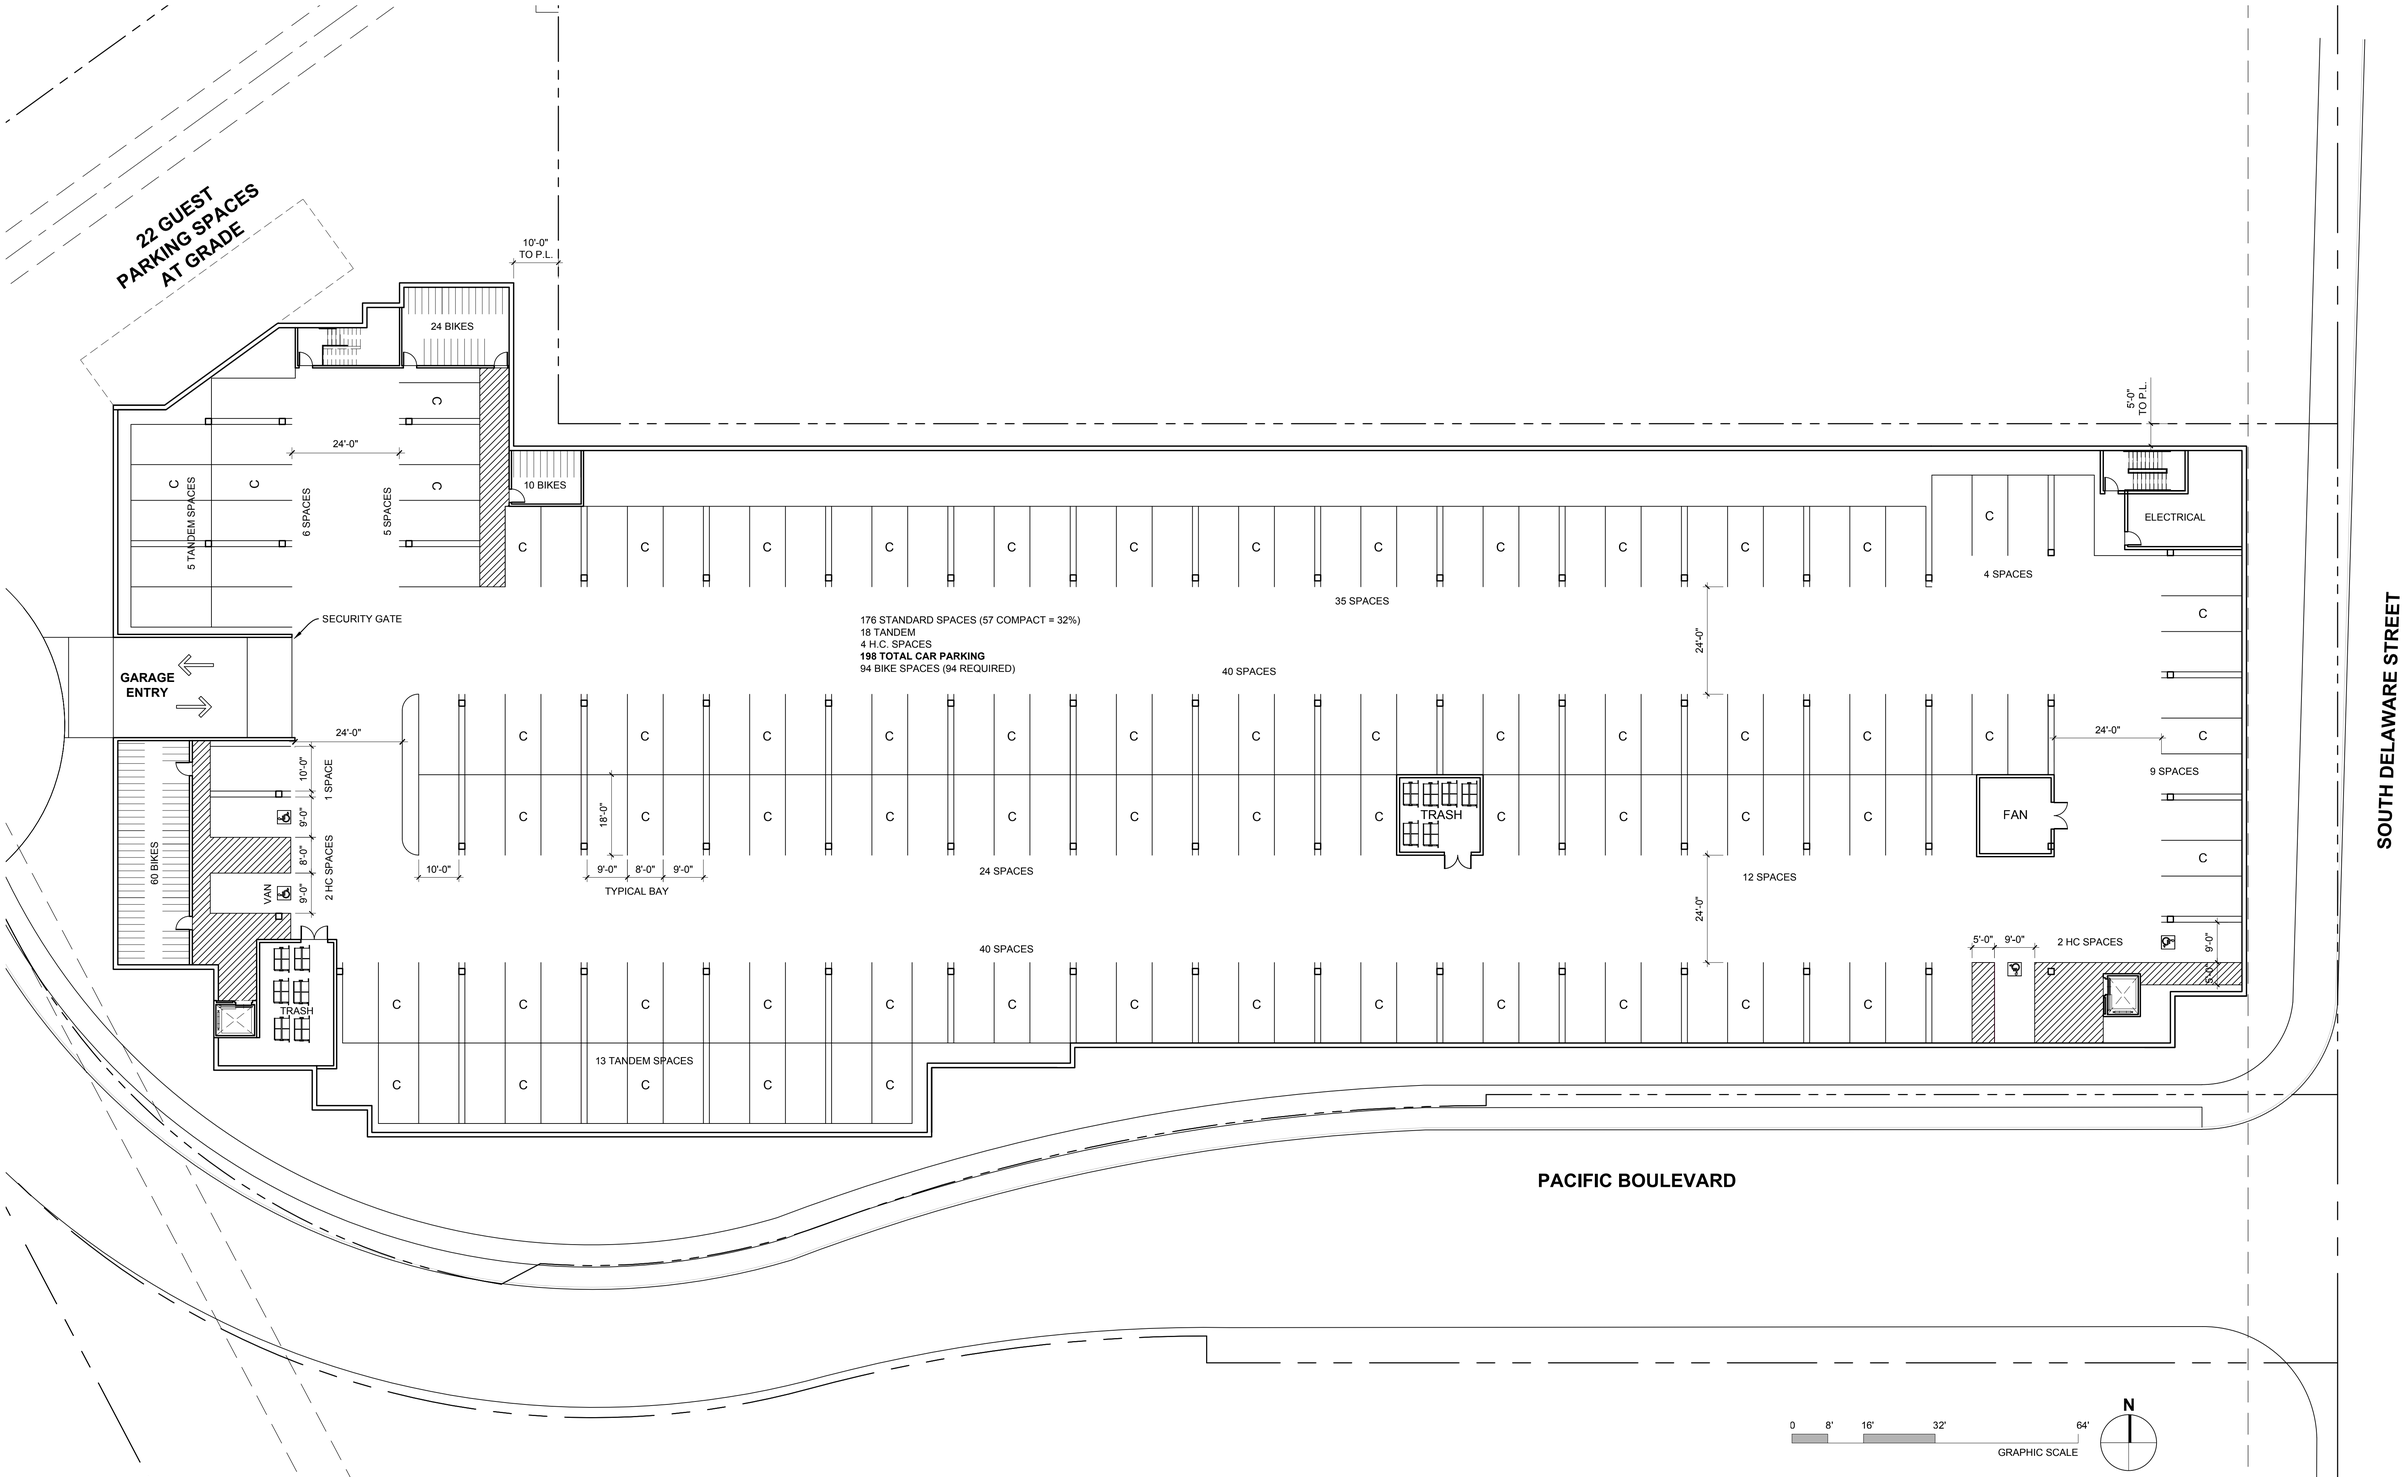

Phone: 415.243.9484

CHRISTIANI JOHNSON

ARCHITECTS

2090 SOUTH DELAWARE

SAN MATEO, CALIFORNIA

NEWPORT EQUITIES, LLC

LICENSED ARCHITECT
SHERRY SCOTT
C28989
11/2013
Renewal Date
STATE OF CALIFORNIA

Scale	Date
1/16"=1'-0"	12.16.2011
Sheet Title	
GARAGE PLAN	

A2.0

SHEET NO.

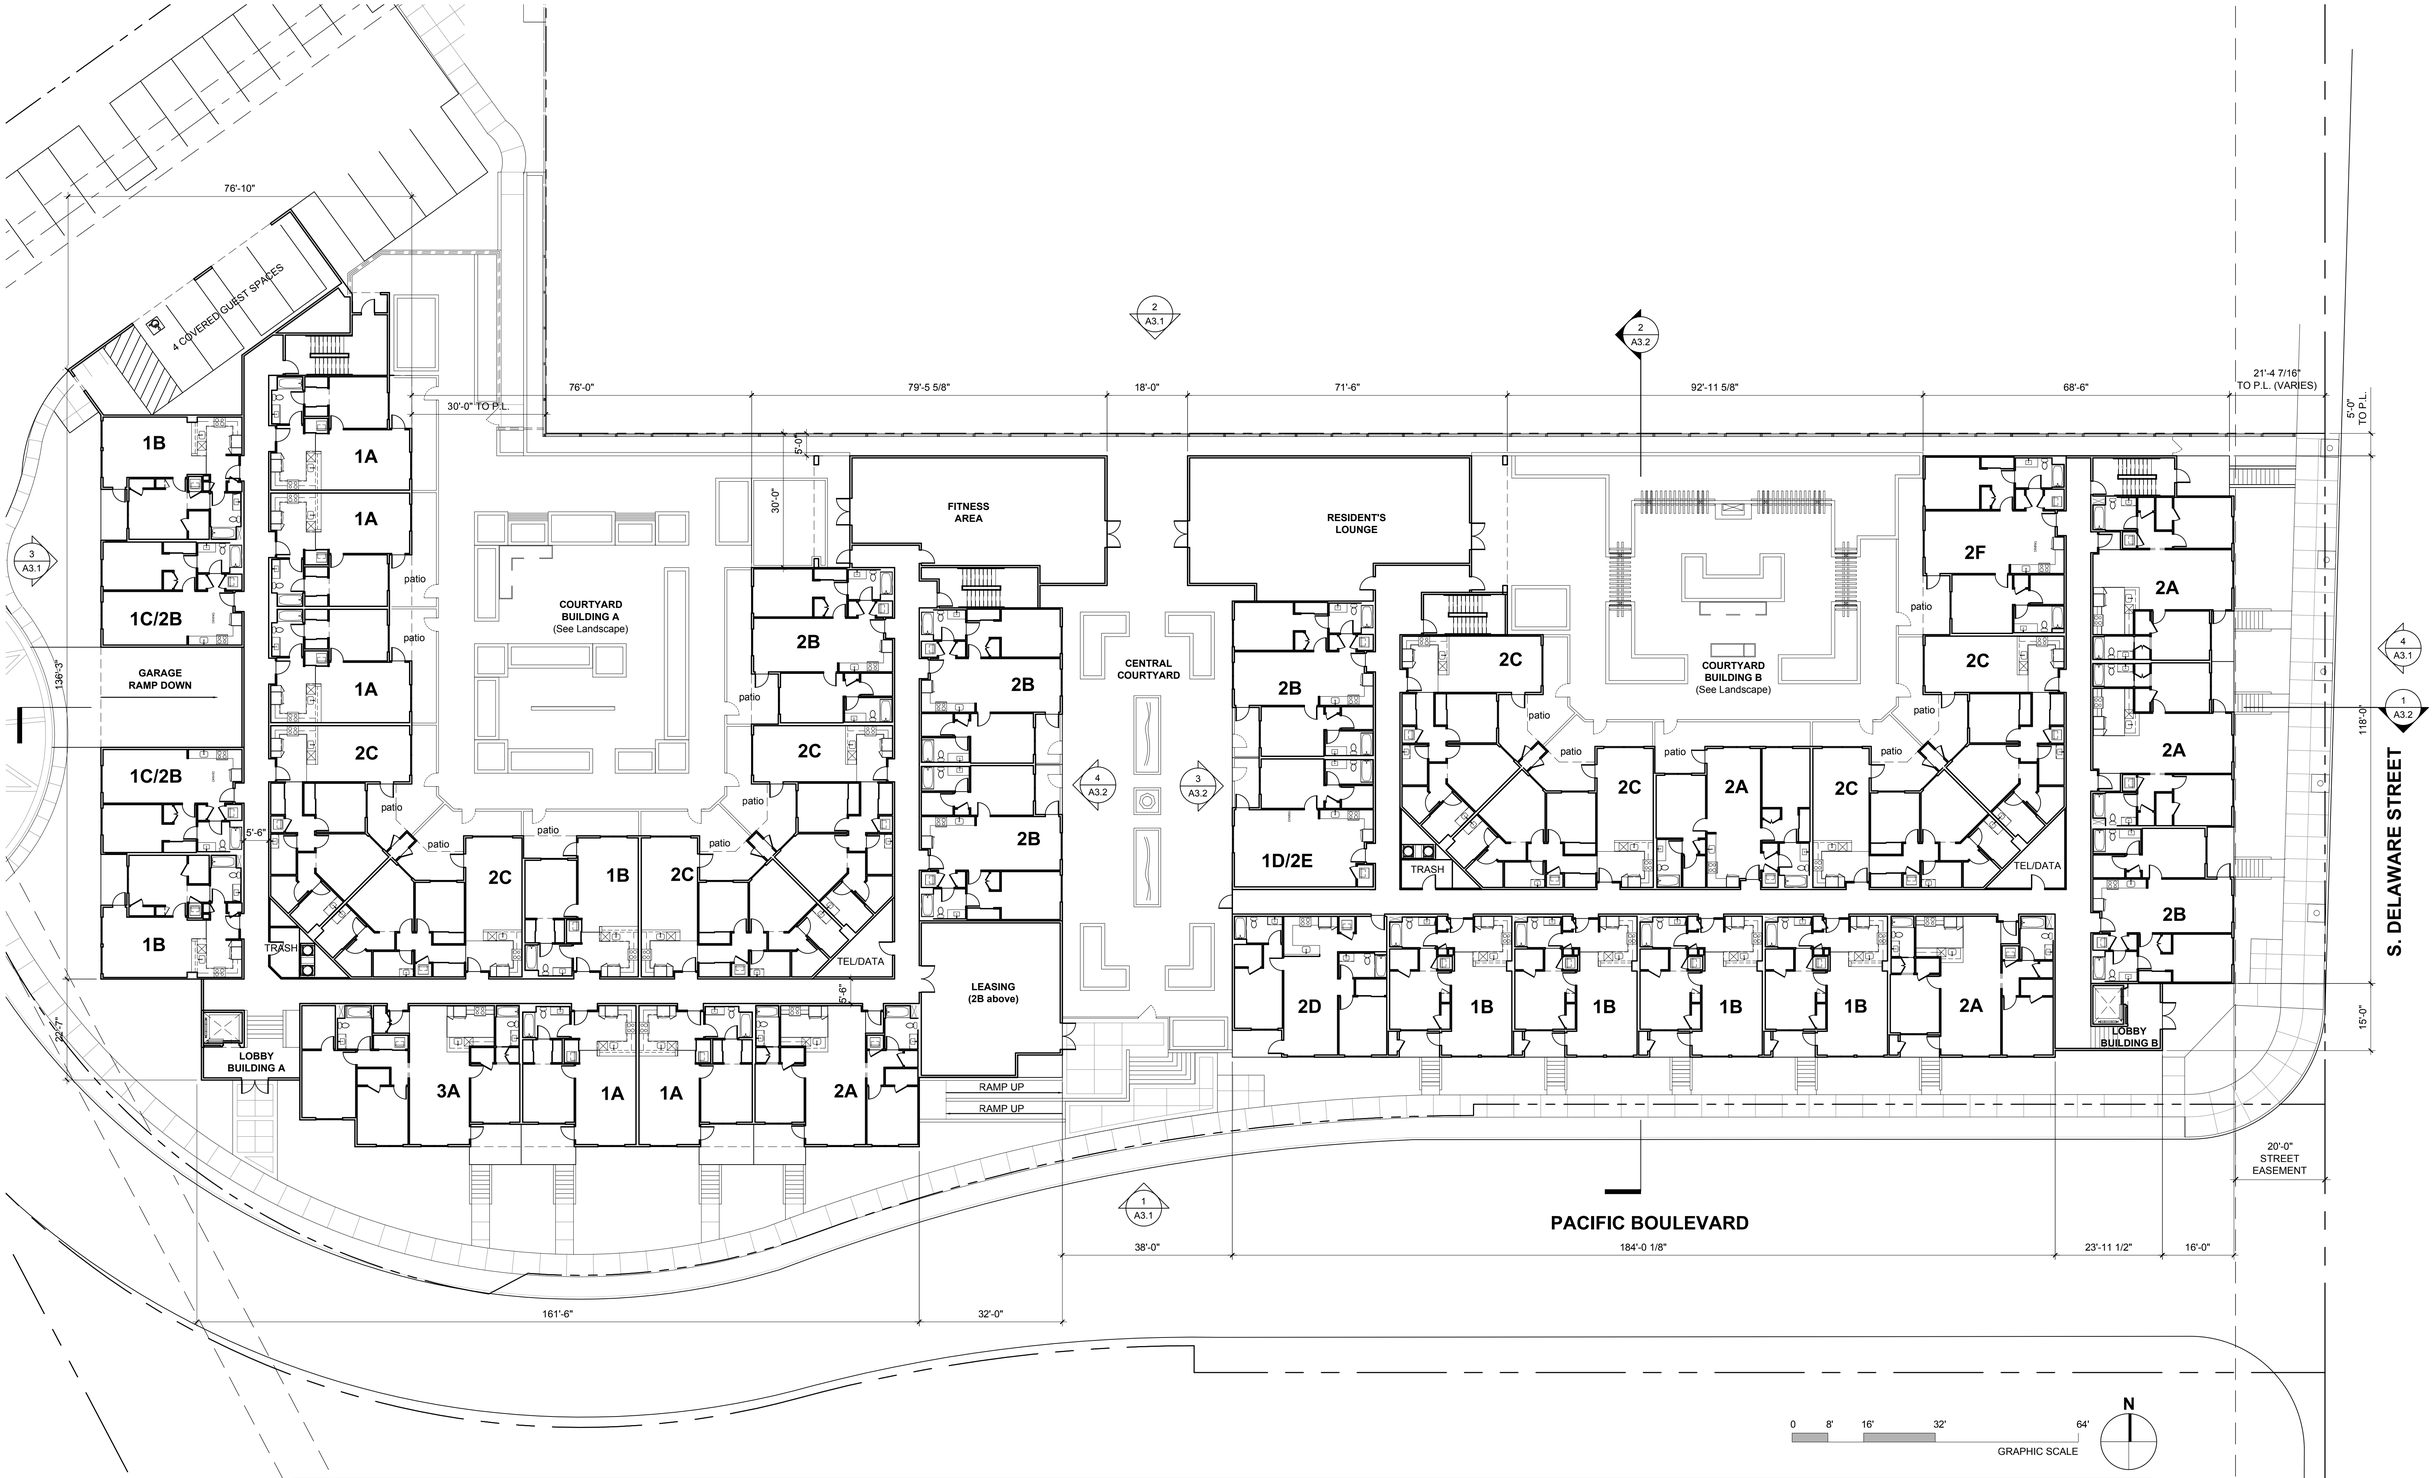

CHRISTIANI JOHNSON
ARCHITECTS
Phone: 415.243.9484

2090 SOUTH DELAWARE

SAN MATEO, CALIFORNIA

NEWPORT EQUITIES, LLC

LICENSED ARCHITECT
SHERRY SCOTT
C28989
11/2013
Renewal Date
STATE OF CALIFORNIA

Scale	Date
1/16"=1'-0"	12.16.2011
Sheet Title	
PODIUM LEVEL FLOOR PLAN	

A2.1

SHEET NO.

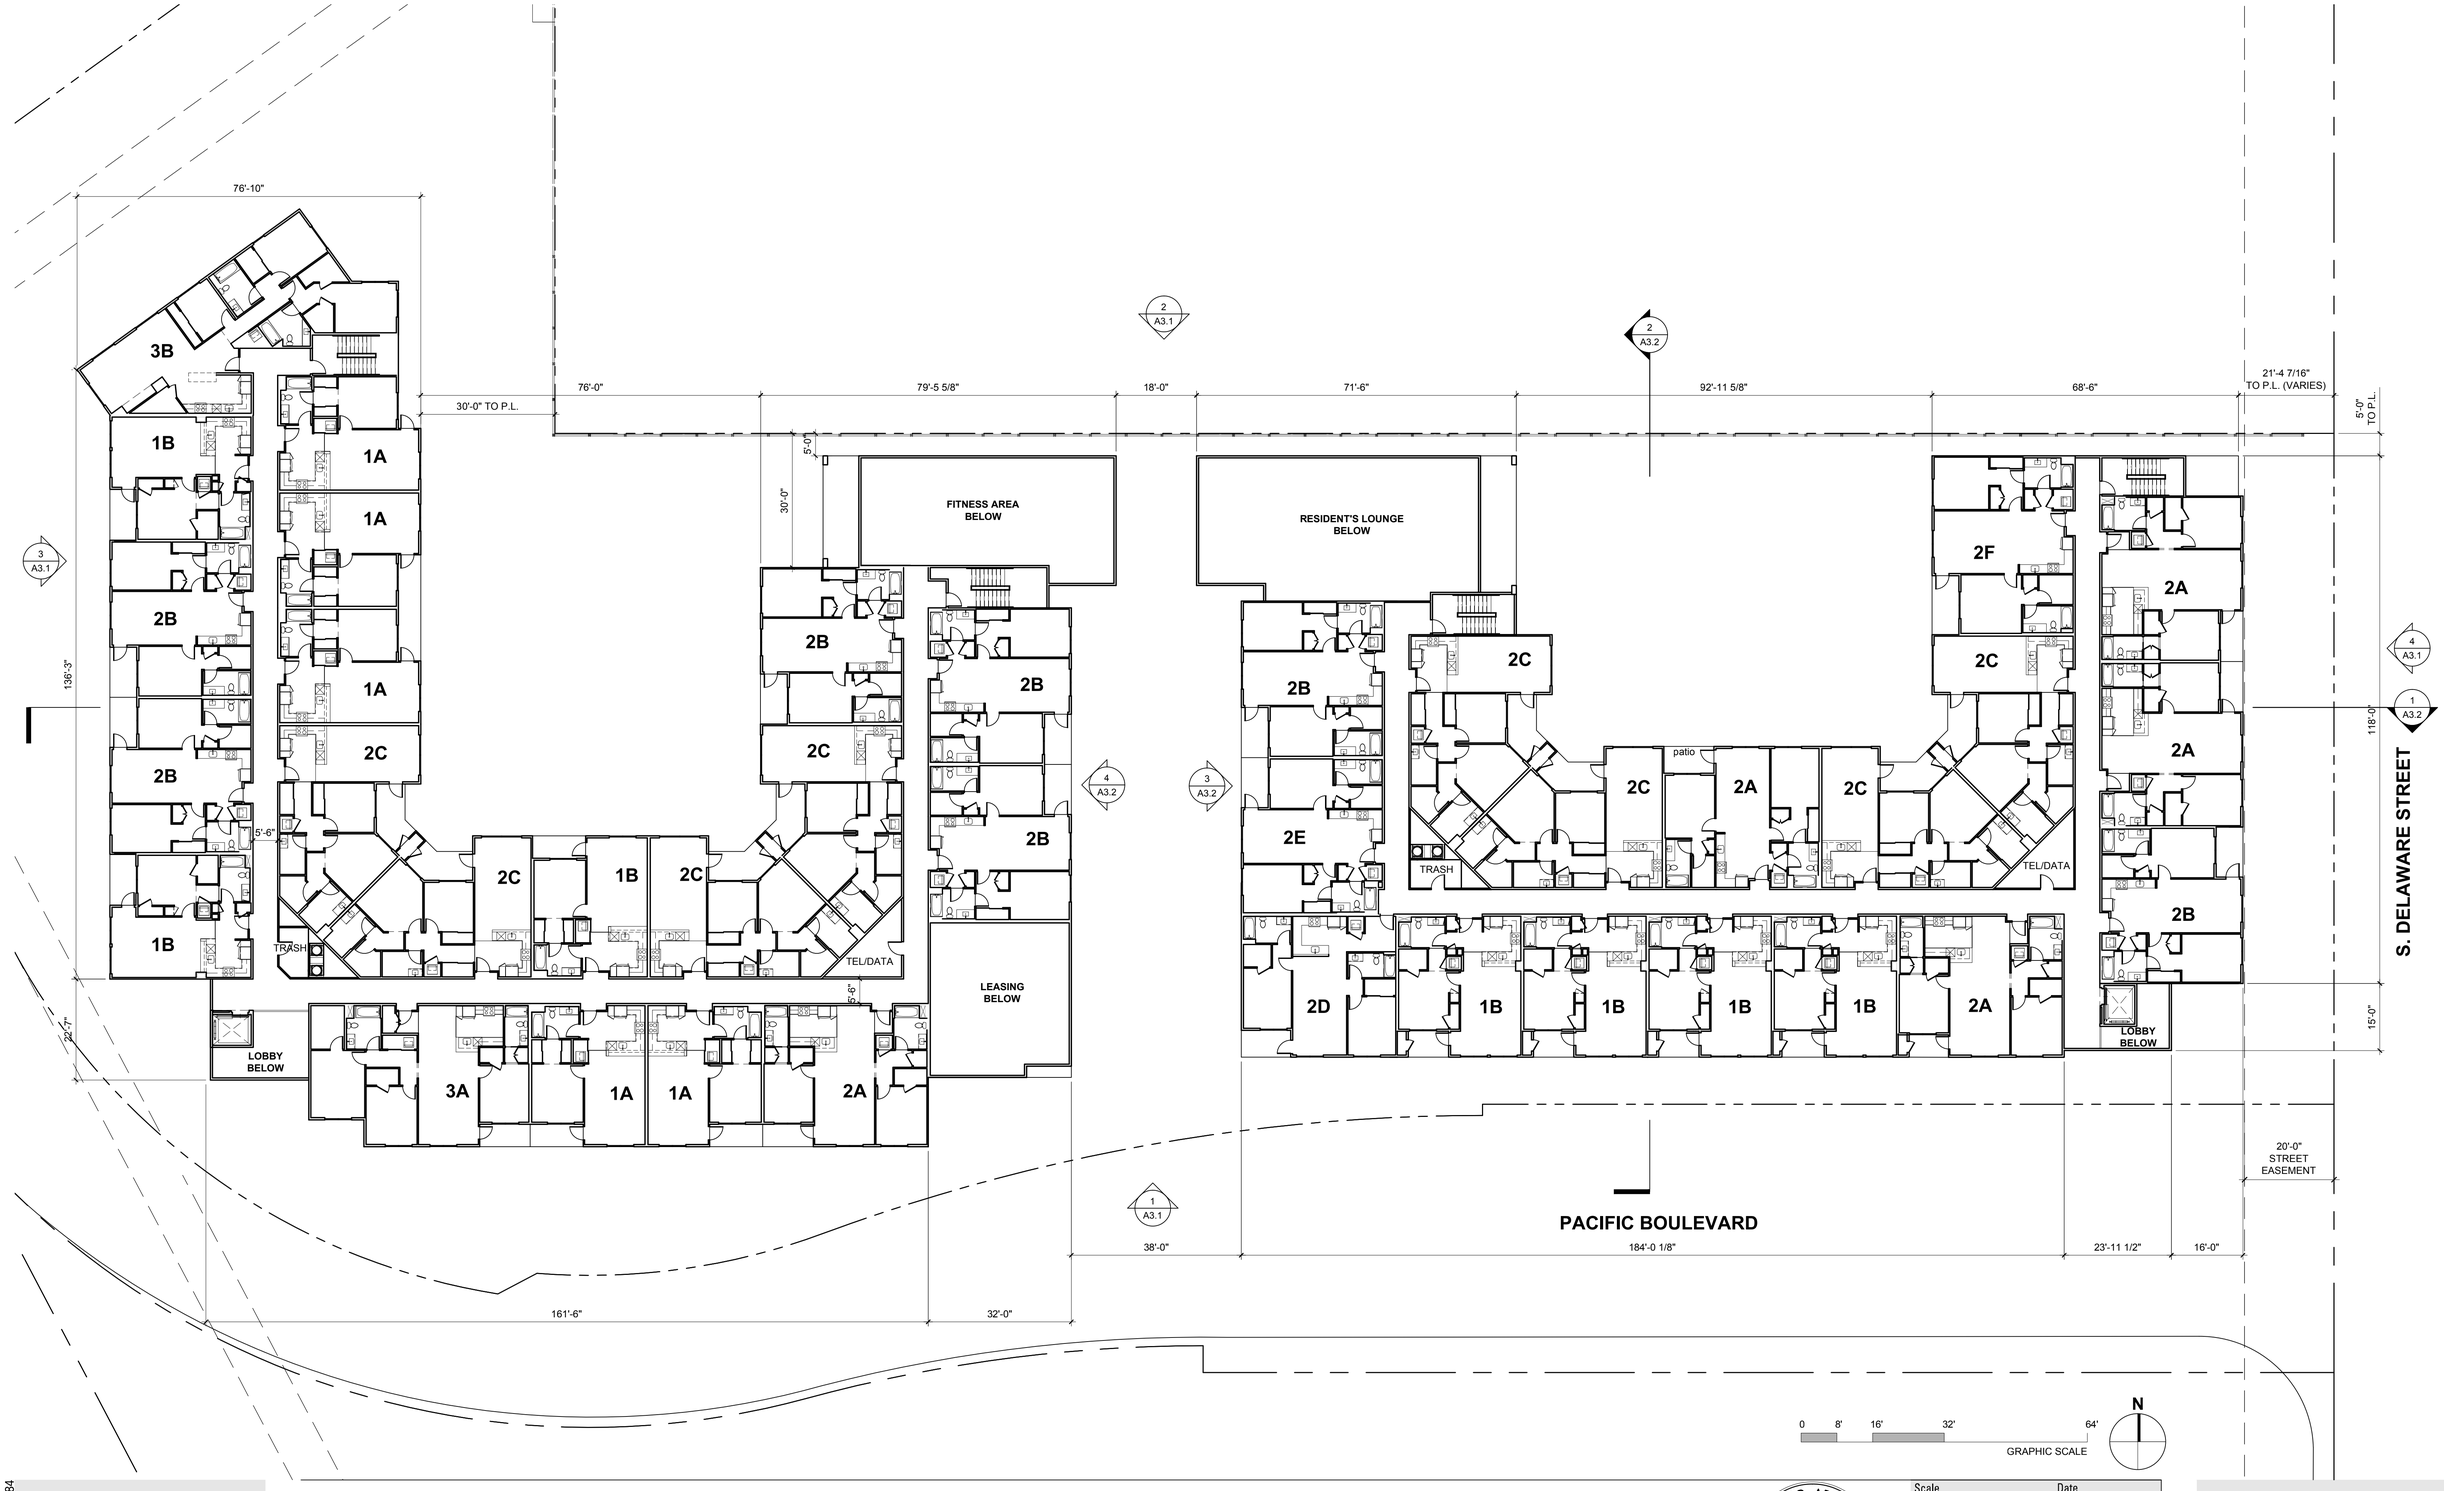

Phone: 415.243.9484

CHRISTIANI JOHNSON

ARCHITECTS

2090 SOUTH DELAWARE

SAN MATEO, CALIFORNIA

NEWPORT EQUITIES, LLC

LICENSED ARCHITECT
SHERRY SCOTT
C28989
11/2013
Renewal Date
STATE OF CALIFORNIA

Scale	Date
1/16"=1'-0"	12.16.2011

Sheet Title

LEVEL 2
FLOOR PLAN

A2.2

SHEET NO.

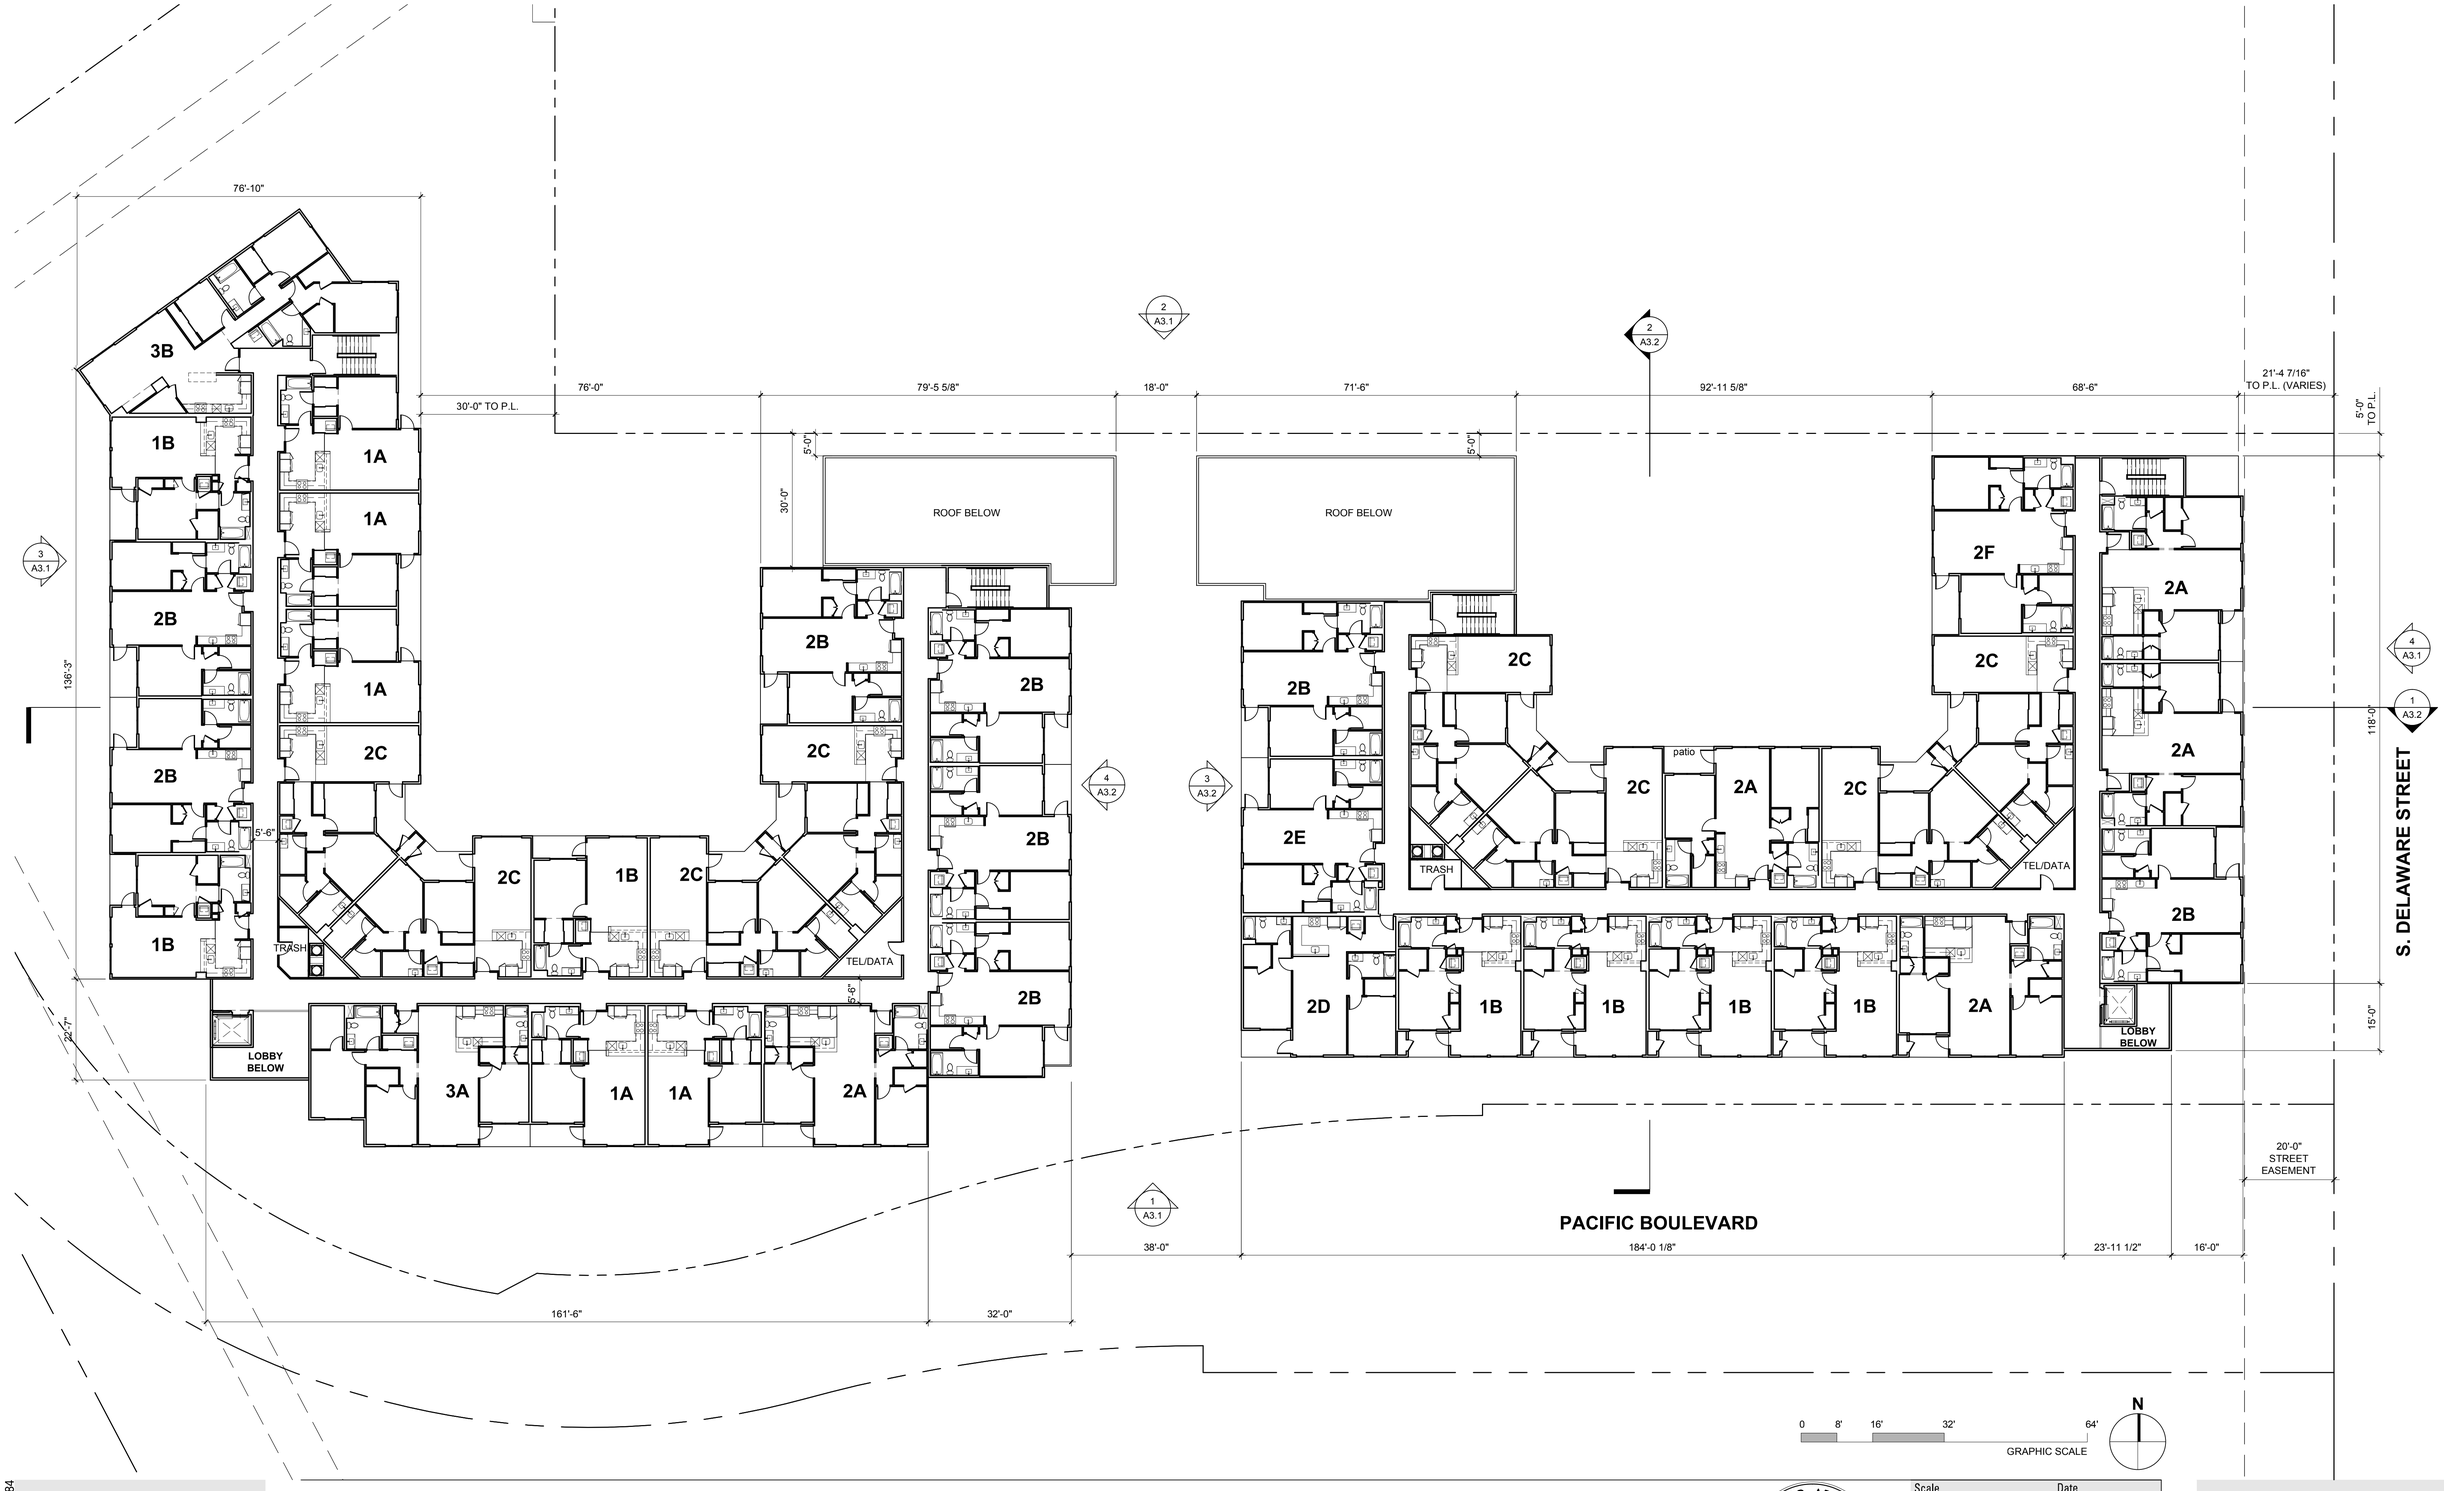

CHRISTIANI JOHNSON
ARCHITECTS
Phone: 415.243.9484

2090 SOUTH DELAWARE

SAN MATEO, CALIFORNIA

NEWPORT EQUITIES, LLC

LICENSED ARCHITECT
SHERRY SCOTT
C28989
11/2013
Renewal Date
STATE OF CALIFORNIA

Scale	Date
1/16"=1'-0"	12.16.2011
Sheet Title	
LEVEL 3 FLOOR PLAN	

A2.3

SHEET NO.

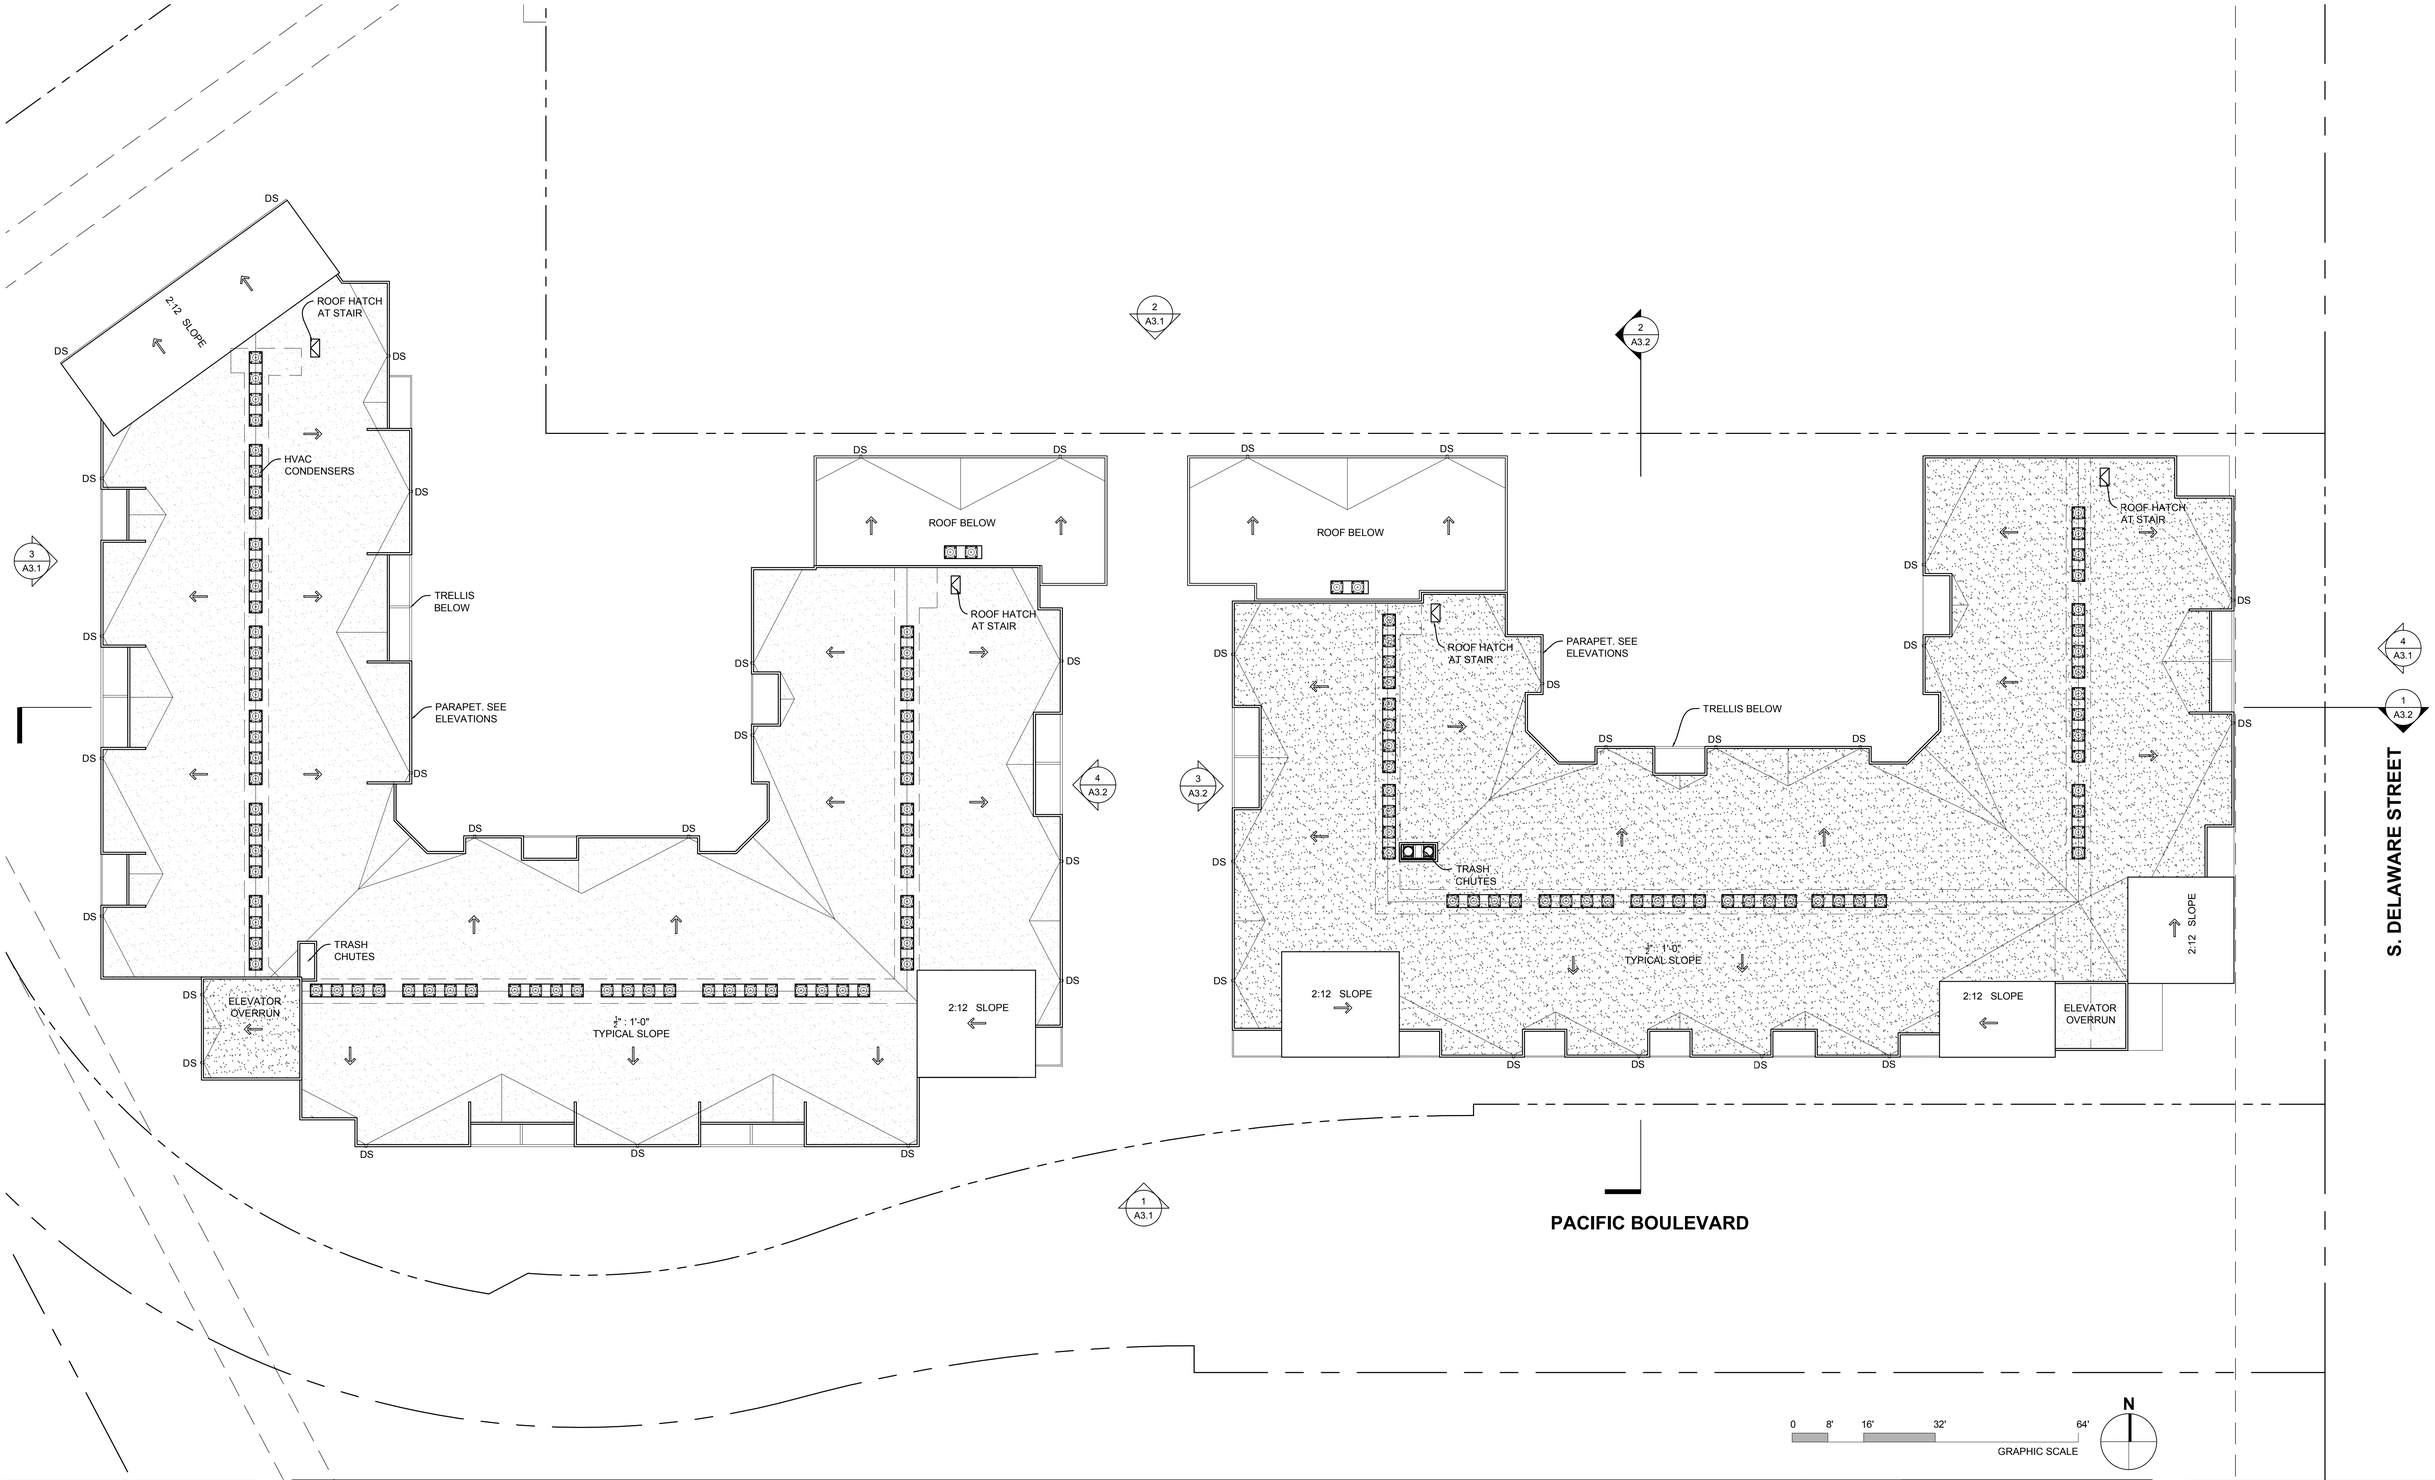

2090 SOUTH DELAWARE

SAN MATEO, CALIFORNIA

NEWPORT EQUITIES, LLC

CHRISTIANI JOHNSON
ARCHITECTS
Phone: 415.243.9484

LICENSED ARCHITECT
SHERRY SCOTT
C28989
11/2013
Renewal Date
STATE OF CALIFORNIA

Scale	Date
1/16"=1'-0"	12.16.2011
Sheet Title	
ROOF PLAN	

A2.4

SHEET NO.