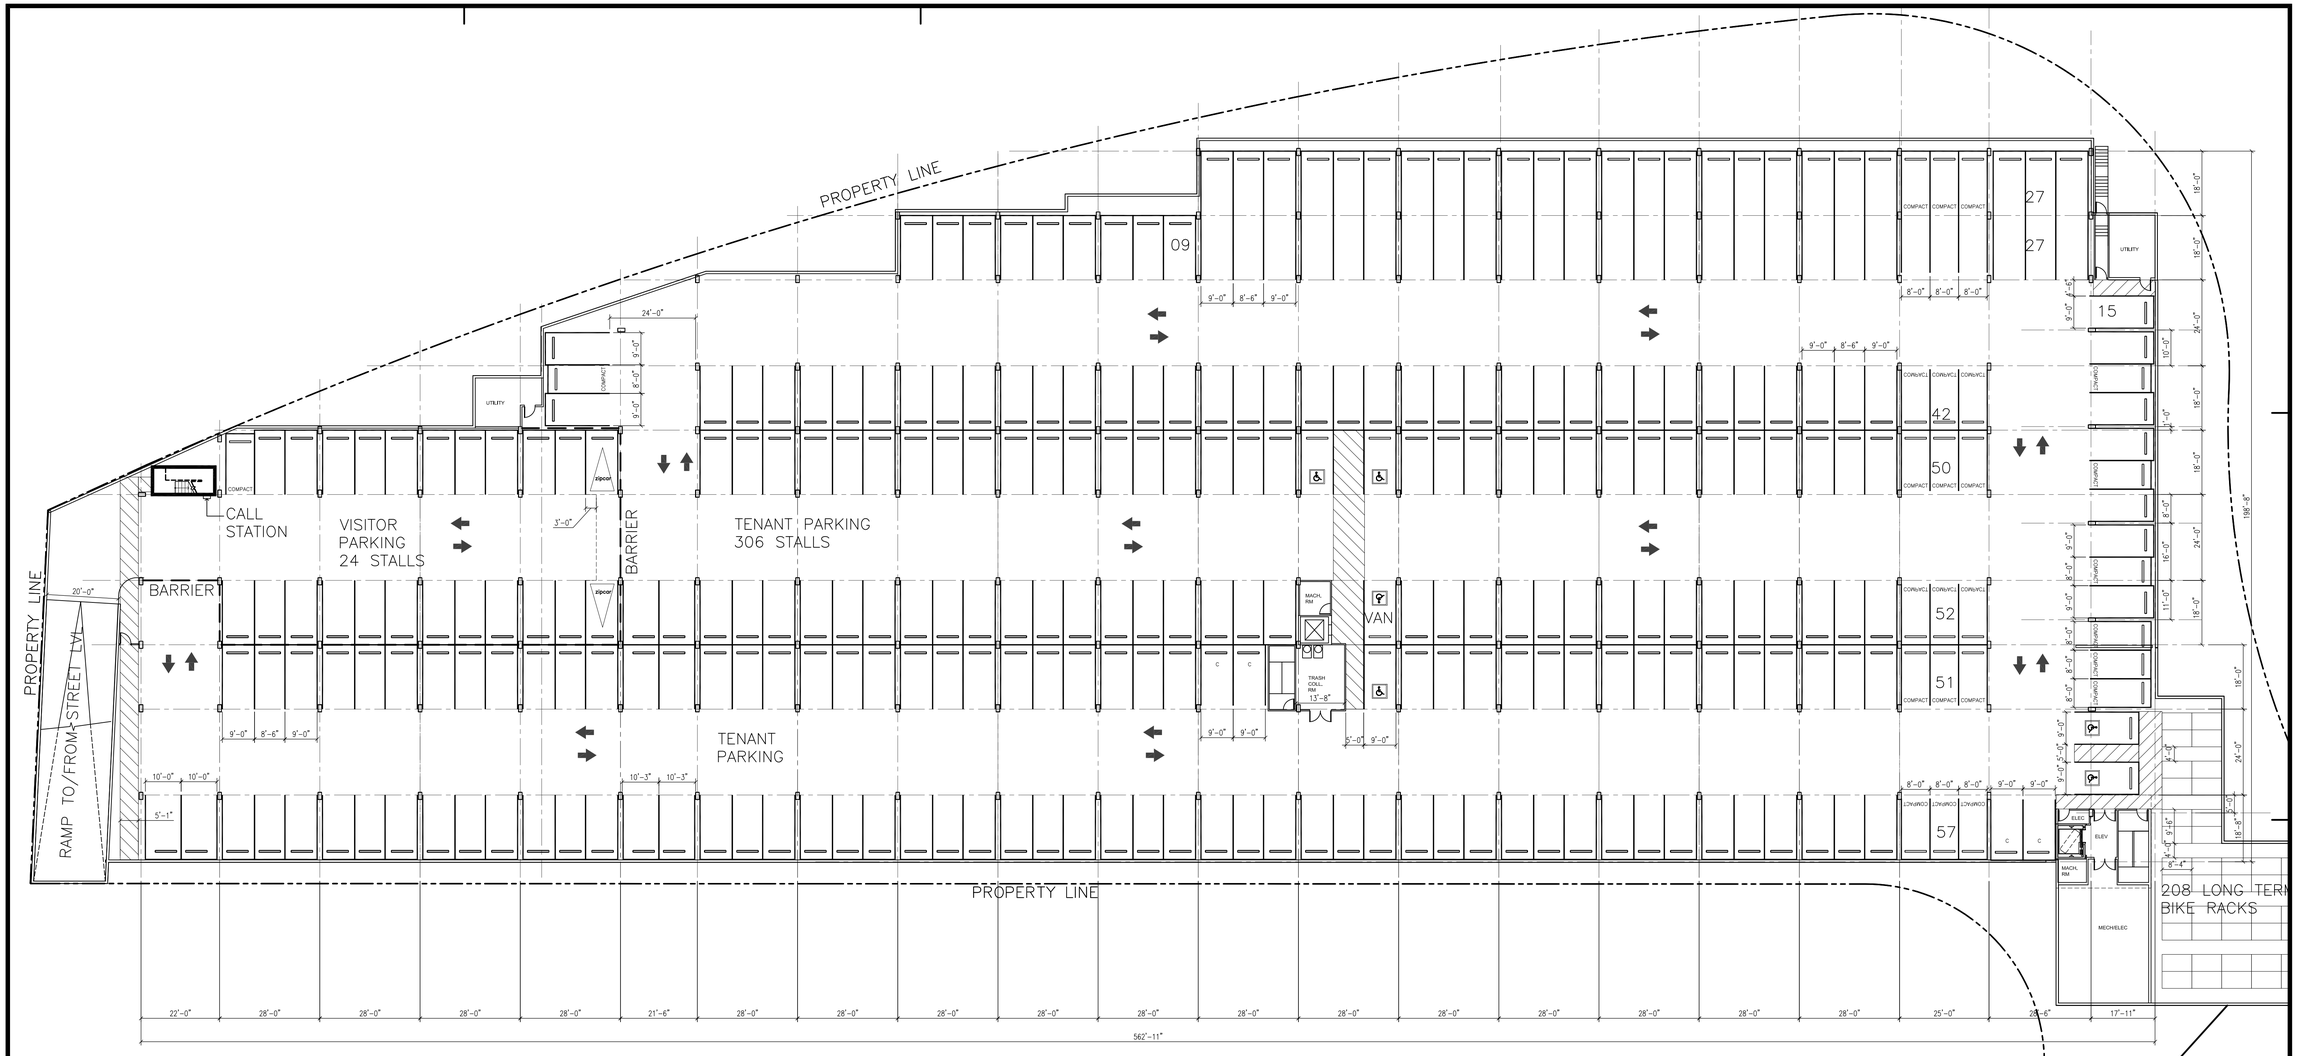

PROPOSED BELOW GRADE PARKING PLAN

SEE INSET BELOW LEFT FOR PARTIAL PLAN OF BIKE PARKING AREA

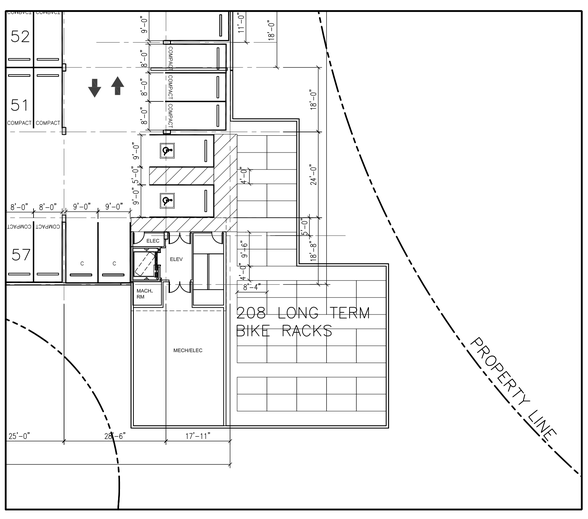

PARTIAL PLAN INSET - LONG TERM PARKING

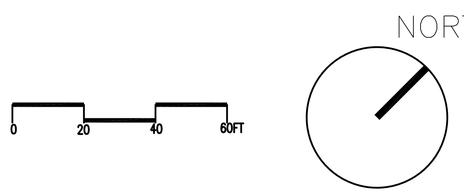

PARKING COUNTS

UNIT TYPE	NO.OF UNITS	PARKING RATIO INCL VISITOR	REQD COUNT	PROVIDED COUNT # ACCESSIBLE STALLS	# COMPACTS	# STANDARD	TOTALS	REMARKS
STUDIO	16	1.5	24					
1 BEDRM	72	1.8	130					
2 BEDRMS	76	2	152					
3 BEDRMS	16	2.2	35					
SUBTOTALS	**180**		**341**					
TENANT			**305**	6	32	268	**306**	
VISITOR			**36**	1	4	33	**38**	INCLUDES 2 ZIPCAR SPOTS
TOTALS			**341**	**7**	**36**	**301**	**344**	

BARRY SWENSON BUILDER
A DIVISION OF GREEN VALLEY CORP.
777 North First Street
Fifth Floor
San Jose, Ca 95112
tel: (408) 287-0246
fax: (408) 287-2356

Consultant:

Revisions:

COPYRIGHT © 2005
BARRY SWENSON BUILDER

HILLSDALE INN REDEVELOPMENT

477 EAST HILLSDALE BLVD
SAN MATEO, CALIFORNIA

PROPOSED BASEMENT LEVEL PLAN
PROPOSED BELOW GRADE PARKING PLAN

Date: November 13, 2013
Scale: 1" = 20'-0"
Drawn by: AP
Job #: 9169
Sheet A2.0