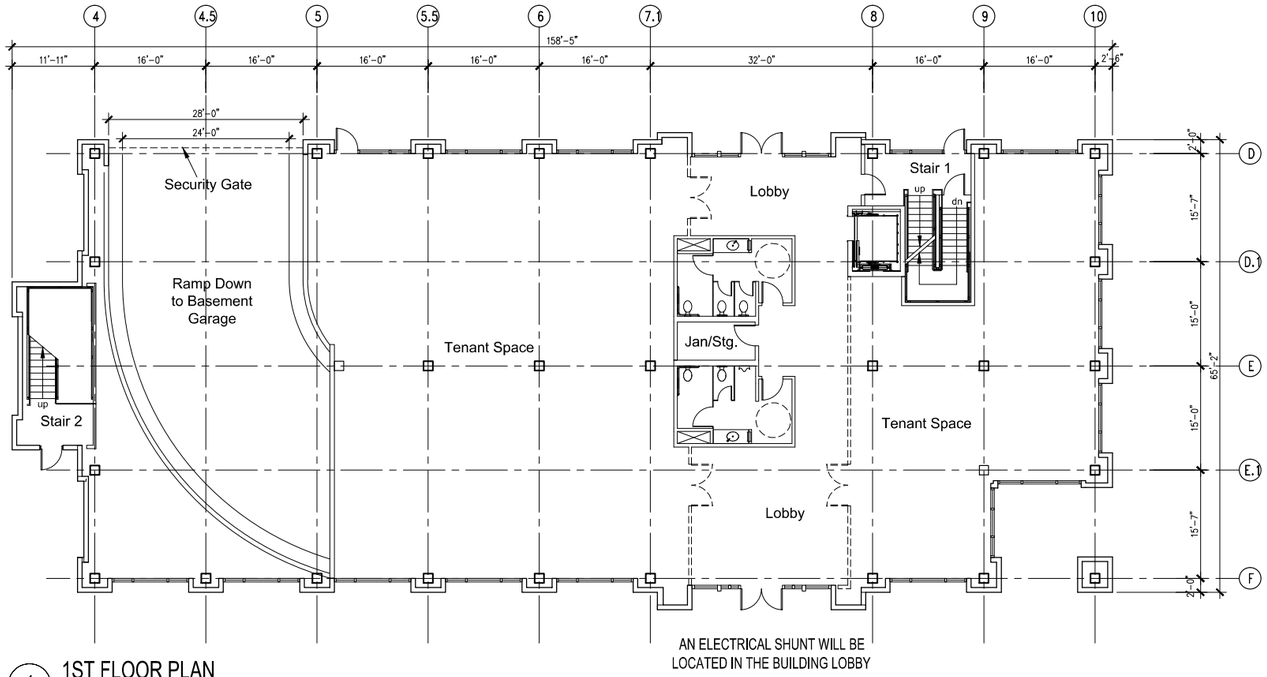

1 1ST FLOOR PLAN
1"=10'-0"

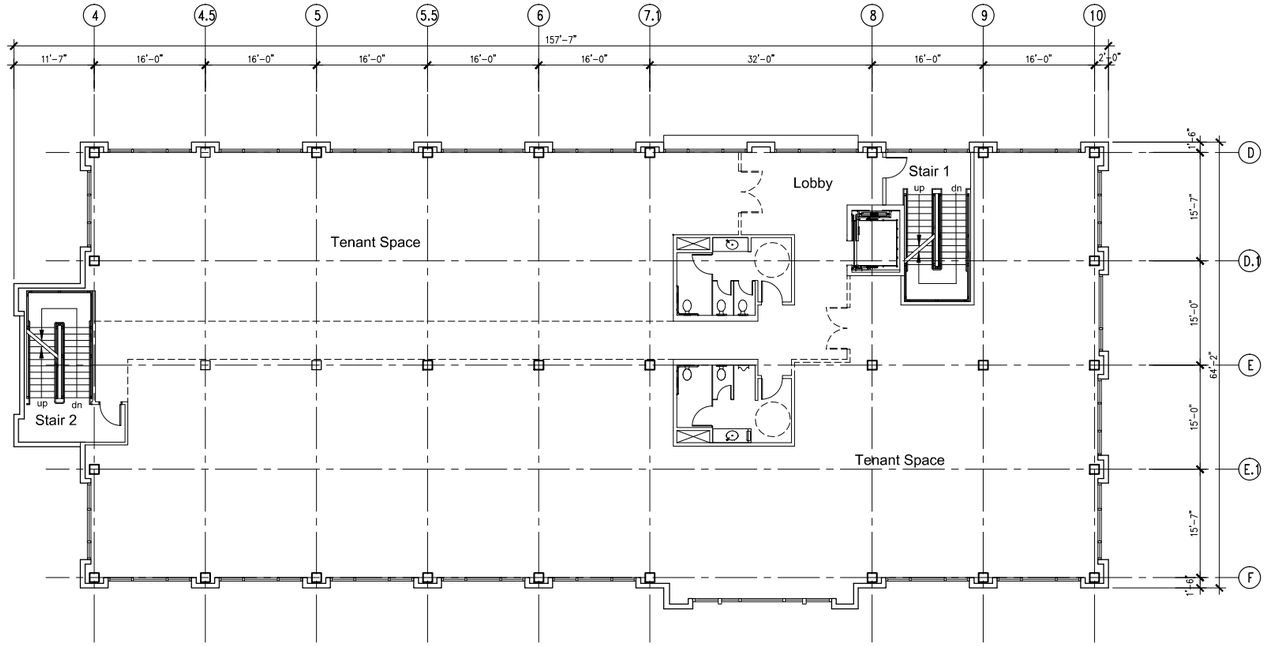

2 2ND FLOOR PLAN
1"=10'=0"

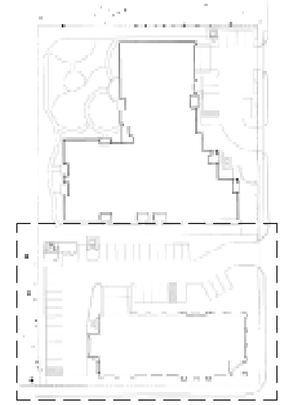

0' 10' 20' 40'

SCALE: 1"=10'-0"

DES ARCHITECTS ENGINEERS
399 Bradford Street
Redwood City, Ca. 94063
Tel: (650) 364-6453
Fax: (650) 364-2618
www.des-ae.com

twa TRANS WORLD ASSURANCE
885 South El Camino Real
San Mateo, CA 94402

CENTRAL PARK SOUTH

885 South El Camino Real
San Mateo, CA 94402

ISSUE:	DATE:	DESCRIPTION:
	11/10/2014	Revised planning application

DRAWN BY:

REVIEWED BY:

APPROVED BY:

DES PROJECT NO.:

1ST AND 2ND FLOOR PLANS

© 2014

15
SHEET NO.

Nov 07, 2014 - 1:18pm djadkins P:\Transwrld\9th-ElCamino\9947001\Dwg\Arch\15-Office Building 1-2 Floor Plans.dwg

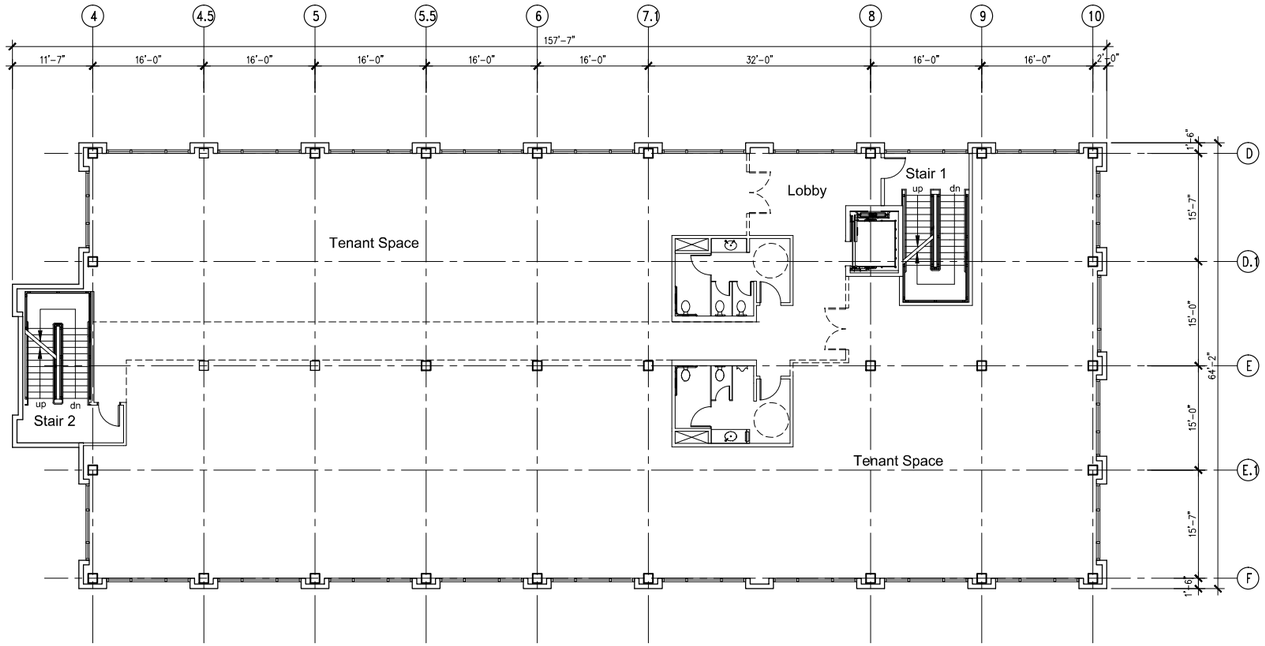

1 THIRD FLOOR PLAN
1"=10'-0"

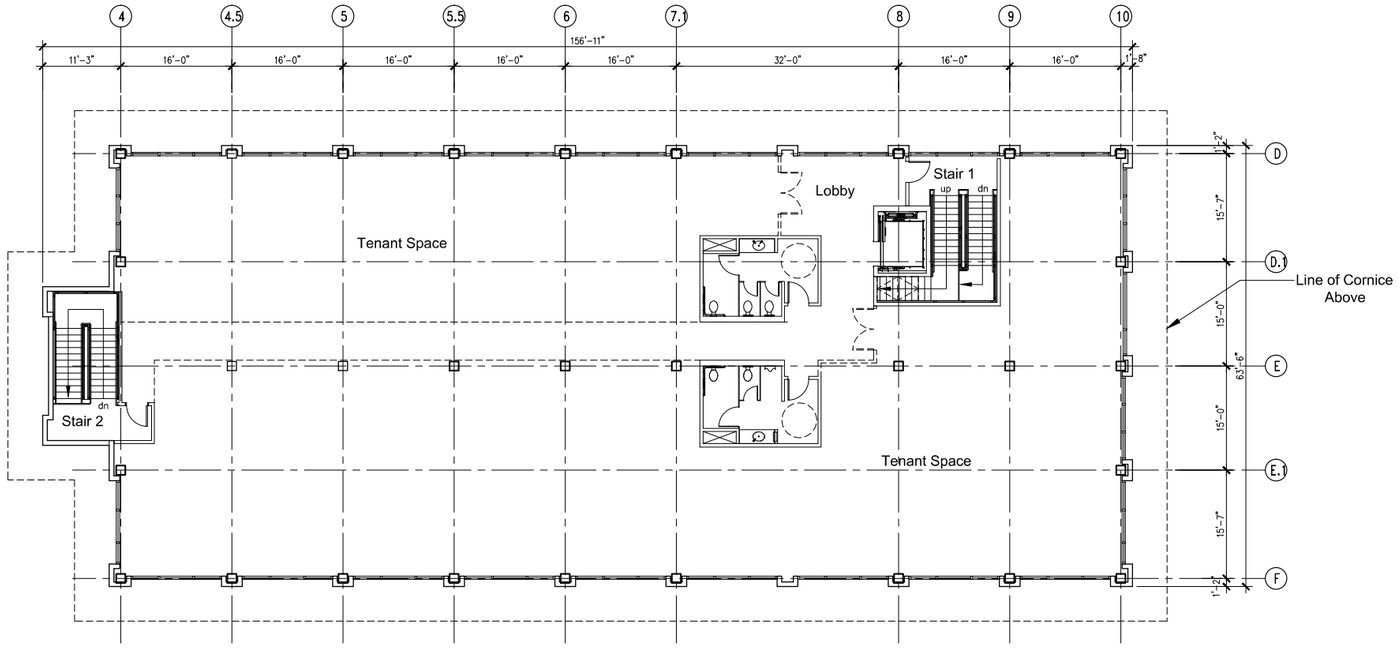

2 FOURTH FLOOR PLAN
1"=10'-0"

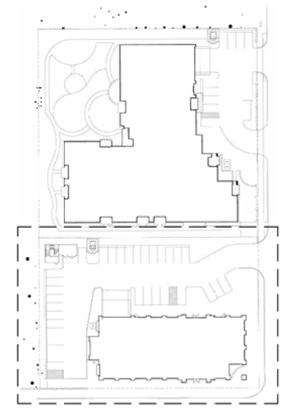

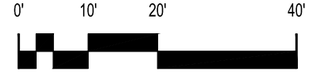

SCALE: 1"=10'-0"

DES ARCHITECTS ENGINEERS
399 Bradford Street
Redwood City, Ca. 94063
Tel: (650) 364-6453
Fax: (650) 364-2618
www.des-ae.com

TWA TRANS WORLD ASSURANCE
885 South El Camino Real
San Mateo, CA 94402

CENTRAL PARK SOUTH

885 South El Camino Real
San Mateo, CA 94402

ISSUE:	DATE:	DESCRIPTION:
	11/10/2014	Revised planning application

DRAWN BY:

REVIEWED BY:

APPROVED BY:

DES PROJECT NO.:

3RD AND 4TH FLOOR PLANS

© 2014

16
SHEET NO.

Nov 07, 2014 - 11:14am LDai P:\TransWorld\9th--ElCamino\9947001\Dwg\Arch\16-Office Building 3-4 Floor Plans.dwg

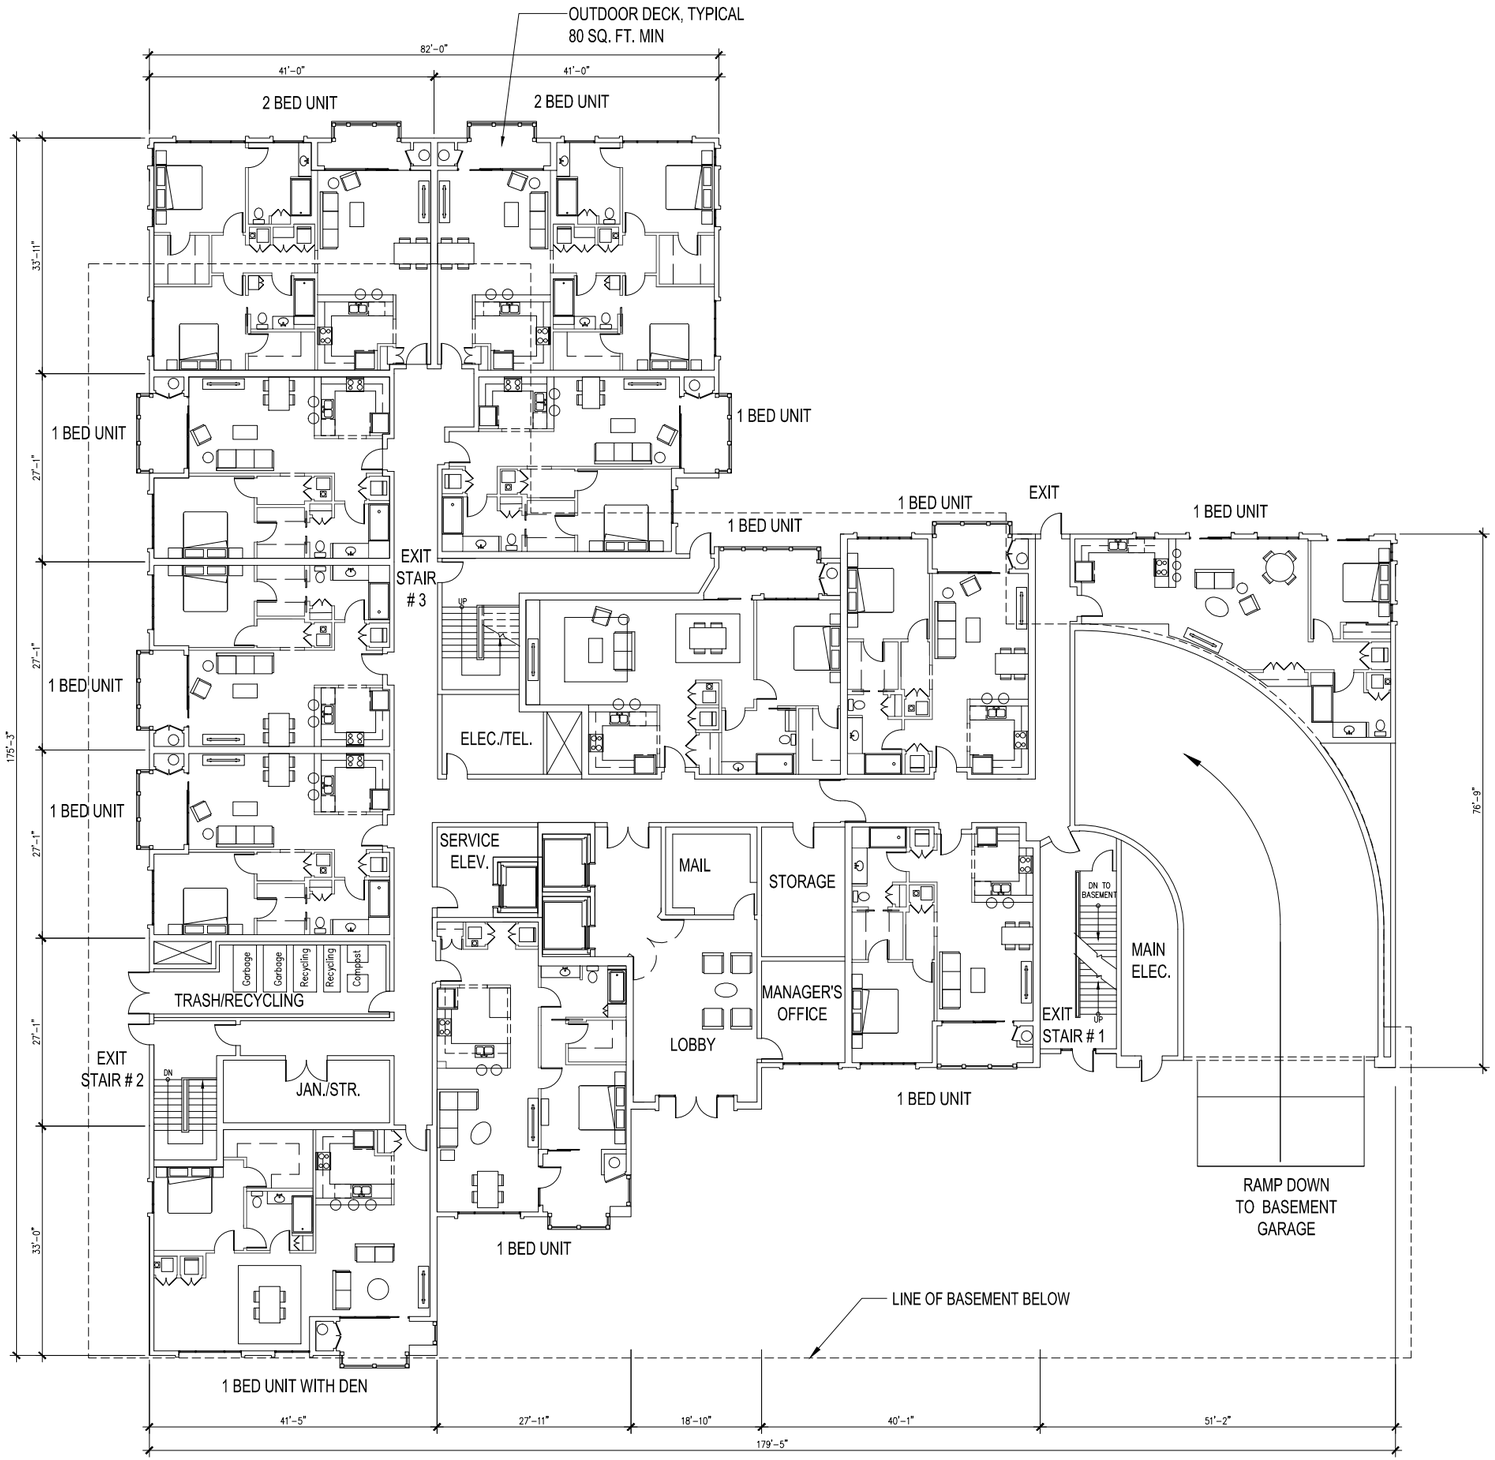

UNIT COUNT:

1 BEDROOM APARTMENT	9 UNITS
1 BEDROOM APARTMENT WITH DEN	1 UNITS
2 BEDROOM APARTMENT	2 UNITS
TOTAL UNITS	12 UNITS

SCALE: 1" = 10'-0"

DES
ARCHITECTS
ENGINEERS

399 Bradford Street
Redwood City, Ca. 94063
Tel: (650) 364-6453
Fax: (650) 364-3618
www.des-ae.com

TRANS WORLD ASSURANCE

885 South El Camino Real
San Mateo, CA 94402

CENTRAL PARK SOUTH

885 South El Camino Real
San Mateo, CA 94402

ISSUE:	DATE:	DESCRIPTION:
	11/10/2014	Revised planning application
	01/29/2015	Revised planning application

DRAWN BY:

REVIEWED BY:

APPROVED BY:

DES PROJECT NO.:

FIRST FLOOR PLAN

© 2014

32

SHEET NO.

Mar 05, 2015 - 11:04am Gkeshigar P:\TransWorld\9th--ElCamino\9947001\Dwg\Arch\32--Residential First Floor Plan.dwg

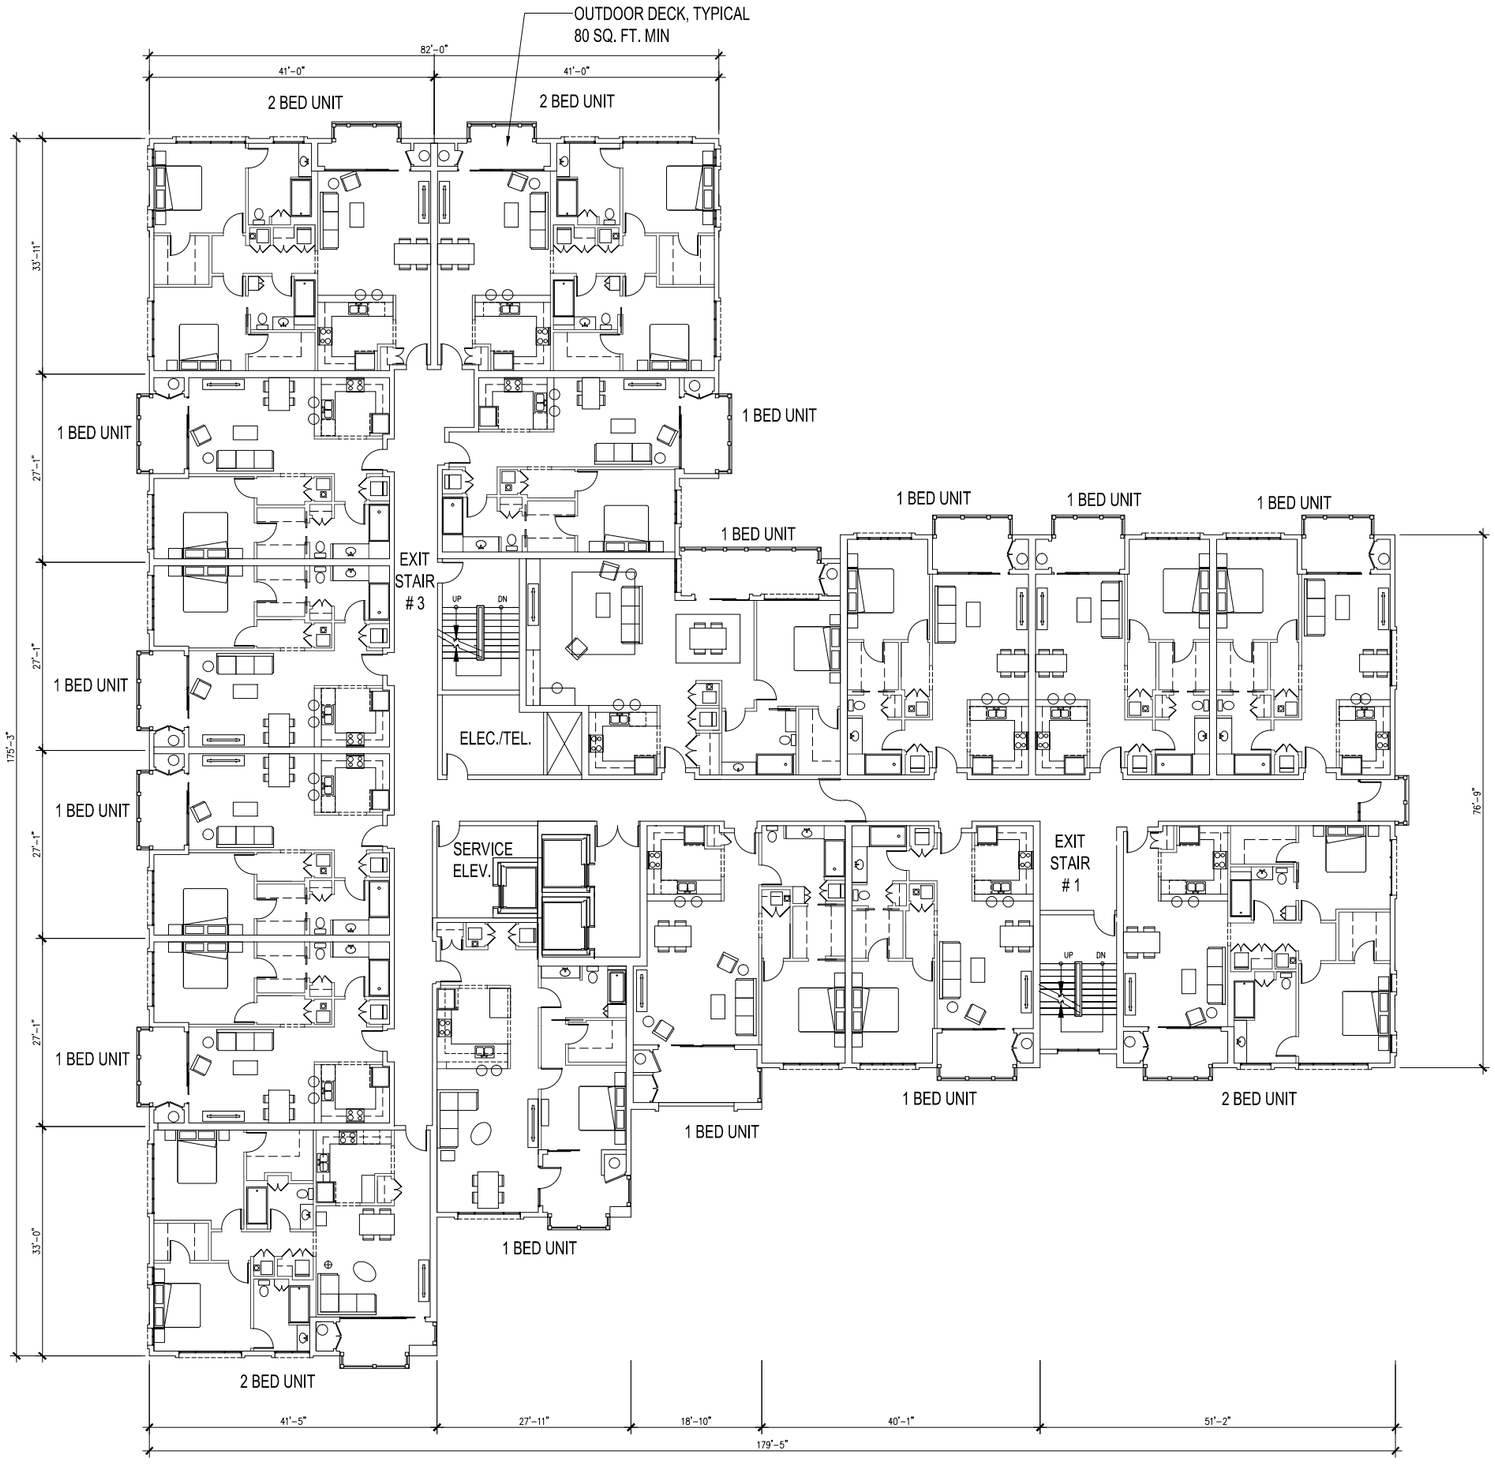

UNIT COUNT:

1 BEDROOM APARTMENT	12 UNITS
2 BEDROOM APARTMENT	4 UNITS
TOTAL UNITS (PER UPPER FLOOR)	16 UNITS

N

0' 10' 20' 40'

SCALE: 1" = 10'-0"

DES ARCHITECTS ENGINEERS

399 Bradford Street
Redwood City, Ca. 94063
Tel: (650) 364-6453
Fax: (650) 364-3618
www.des-ae.com

TWA
TRANS WORLD ASSURANCE

885 South El Camino Real
San Mateo, CA 94402

CENTRAL PARK SOUTH

885 South El Camino Real
San Mateo, CA 94402

ISSUE:	DATE:	DESCRIPTION:
	11/10/2014	Revised planning application
	01/29/2015	Revised planning application

DRAWN BY:

REVIEWED BY:

APPROVED BY:

DES PROJECT NO.:

TYPICAL FLOOR PLAN

© 2014

33

SHEET NO.

Mar 05, 2015 – 11:04am Gkesthgor P:\TransWorld\9th-ElCamino\9947001\Dwg\Arch\33-Residential Typical Floor Plan.dwg

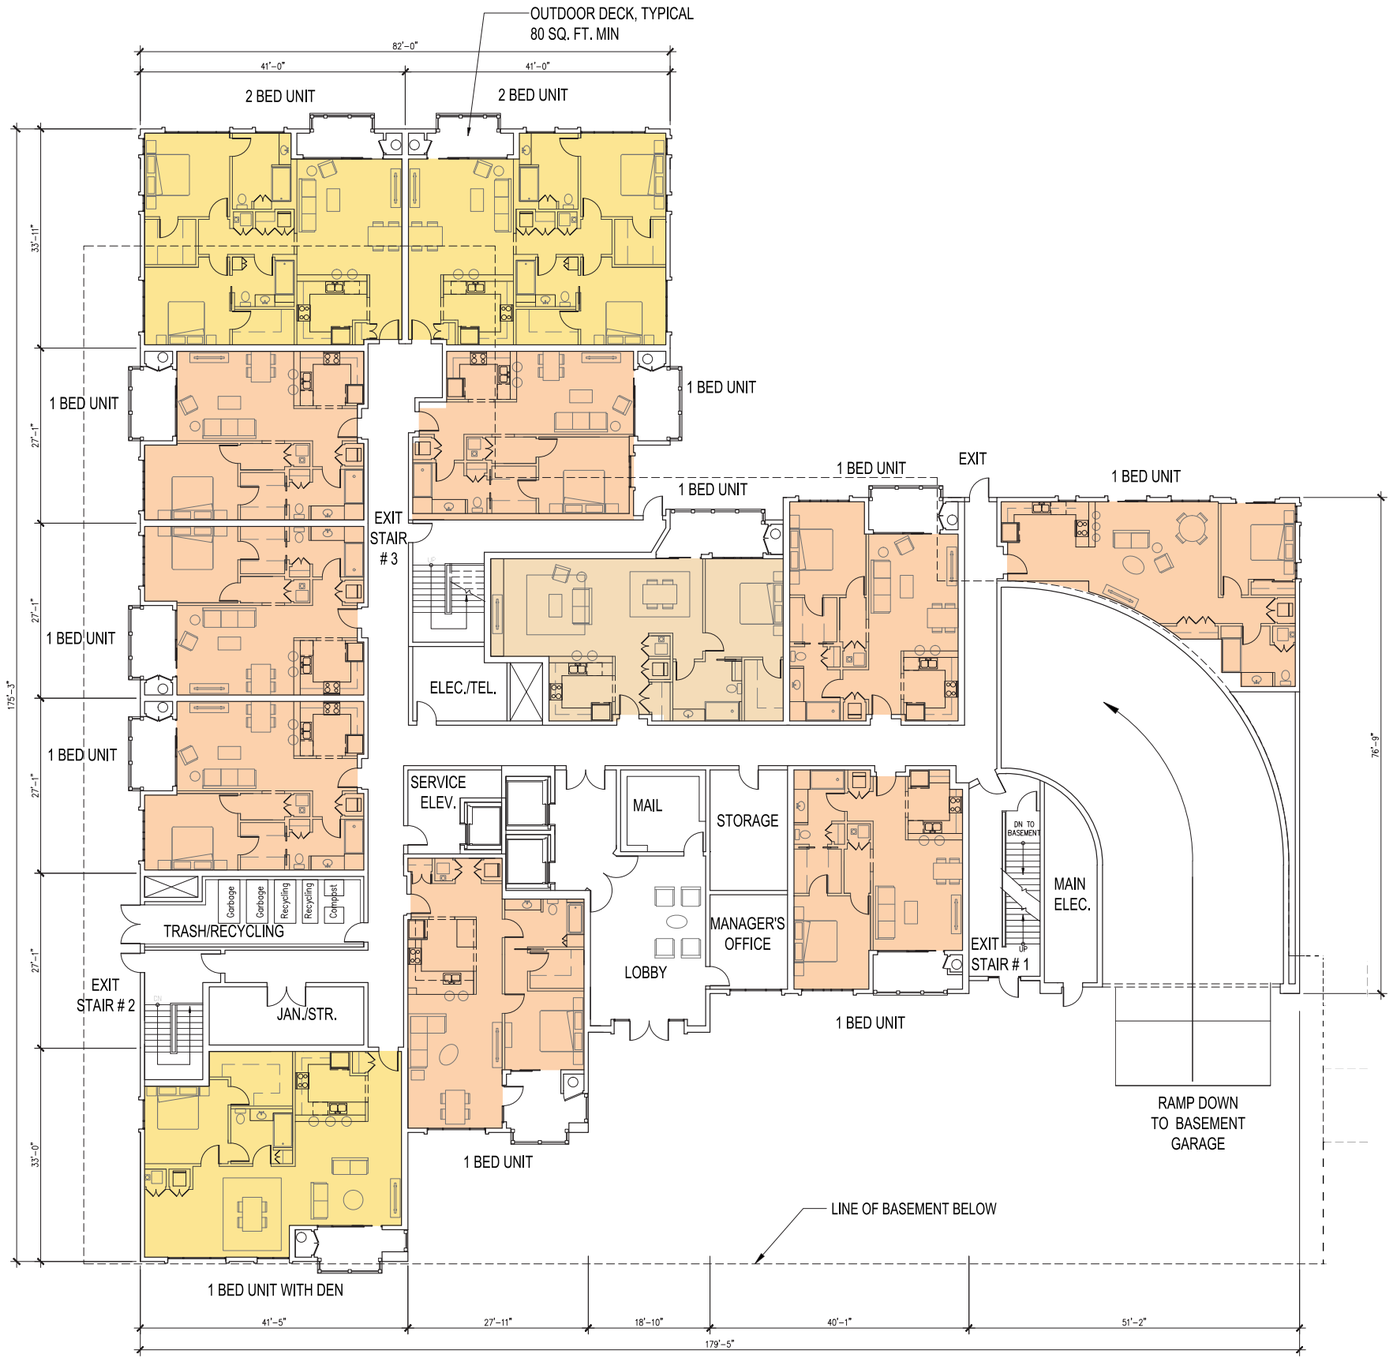

UNIT COUNT:

1 BEDROOM APARTMENT	9 UNITS
1 BEDROOM APARTMENT WITH DEN	1 UNITS
2 BEDROOM APARTMENT	2 UNITS
TOTAL UNITS	12 UNITS

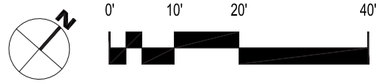

TRANS WORLD ASSURANCE

Central Park South San Mateo, CA

Trans World Assurance

Residential-First Floor Plan

03.16.2015

9447.001

E7

DES ARCHITECTS ENGINEERS

UNIT COUNT:

	1 BEDROOM APARTMENT	12 UNITS
	2 BEDROOM APARTMENT	4 UNITS
	TOTAL UNITS (PER UPPER FLOOR)	16 UNITS

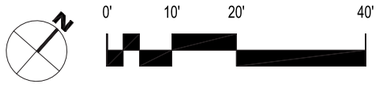

Central Park South San Mateo, CA

Trans World Assurance

Residential-Typical Floor Plan

03.16.2015

9447.001

E8

DES ARCHITECTS ENGINEERS