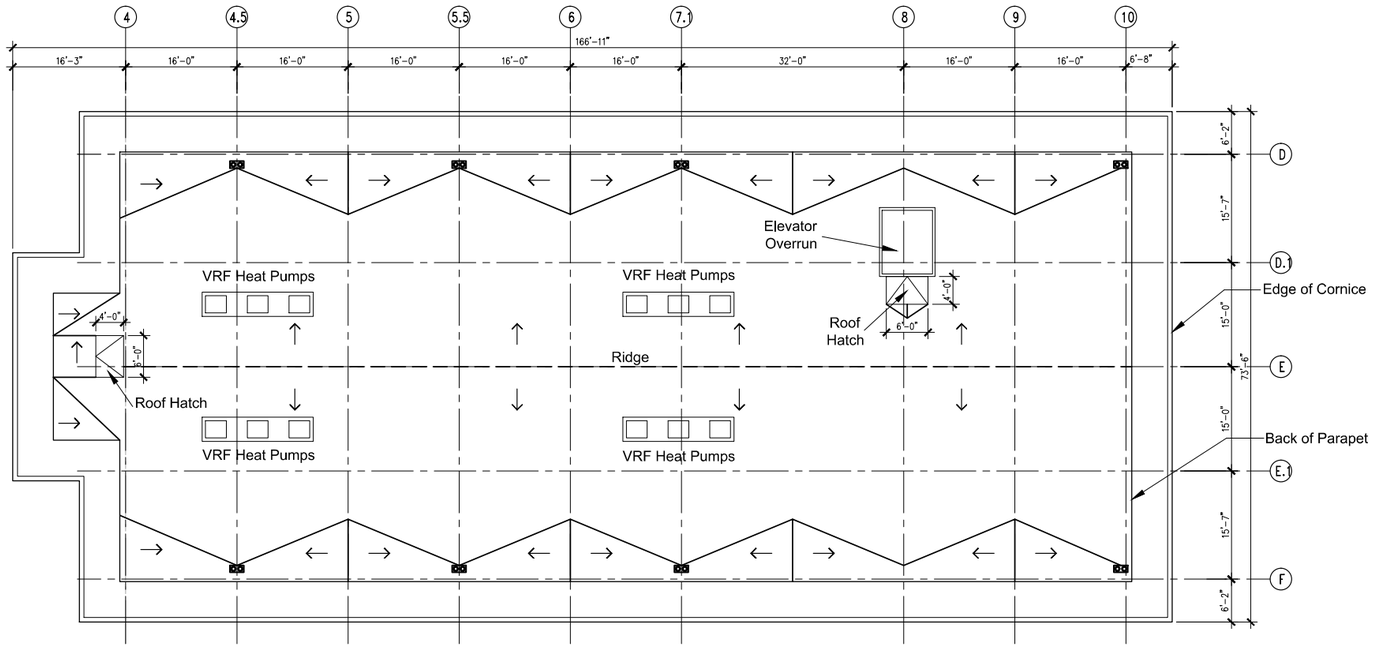

1 ROOF PLAN
1"=10'-0"

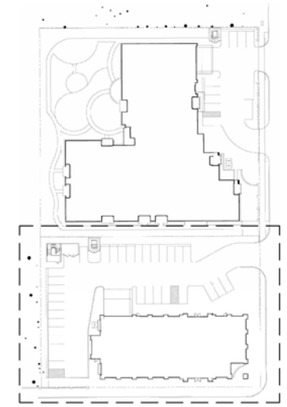

SCALE: 1'=10'-0"

DES ARCHITECTS ENGINEERS
399 Bradford Street
Redwood City, Ca. 94063
Tel: (650) 364-6453
Fax: (650) 364-2618
www.des-ae.com

TRANS WORLD ASSURANCE
885 South El Camino Real
San Mateo, CA 94402

CENTRAL PARK SOUTH

885 South El Camino Real
San Mateo, CA 94402

ISSUE:	DATE:	DESCRIPTION:
	11/10/2014	Revised planning application

DRAWN BY:

REVIEWED BY:

APPROVED BY:

DES PROJECT NO.:

ROOF PLAN

© 2014

17

SHEET NO.

Nov 07, 2014 - 11:16am LDoi P:\TransWorld\9th-ElCamino\9947001\Dwg\Arch\17-Office Building ROOF.dwg

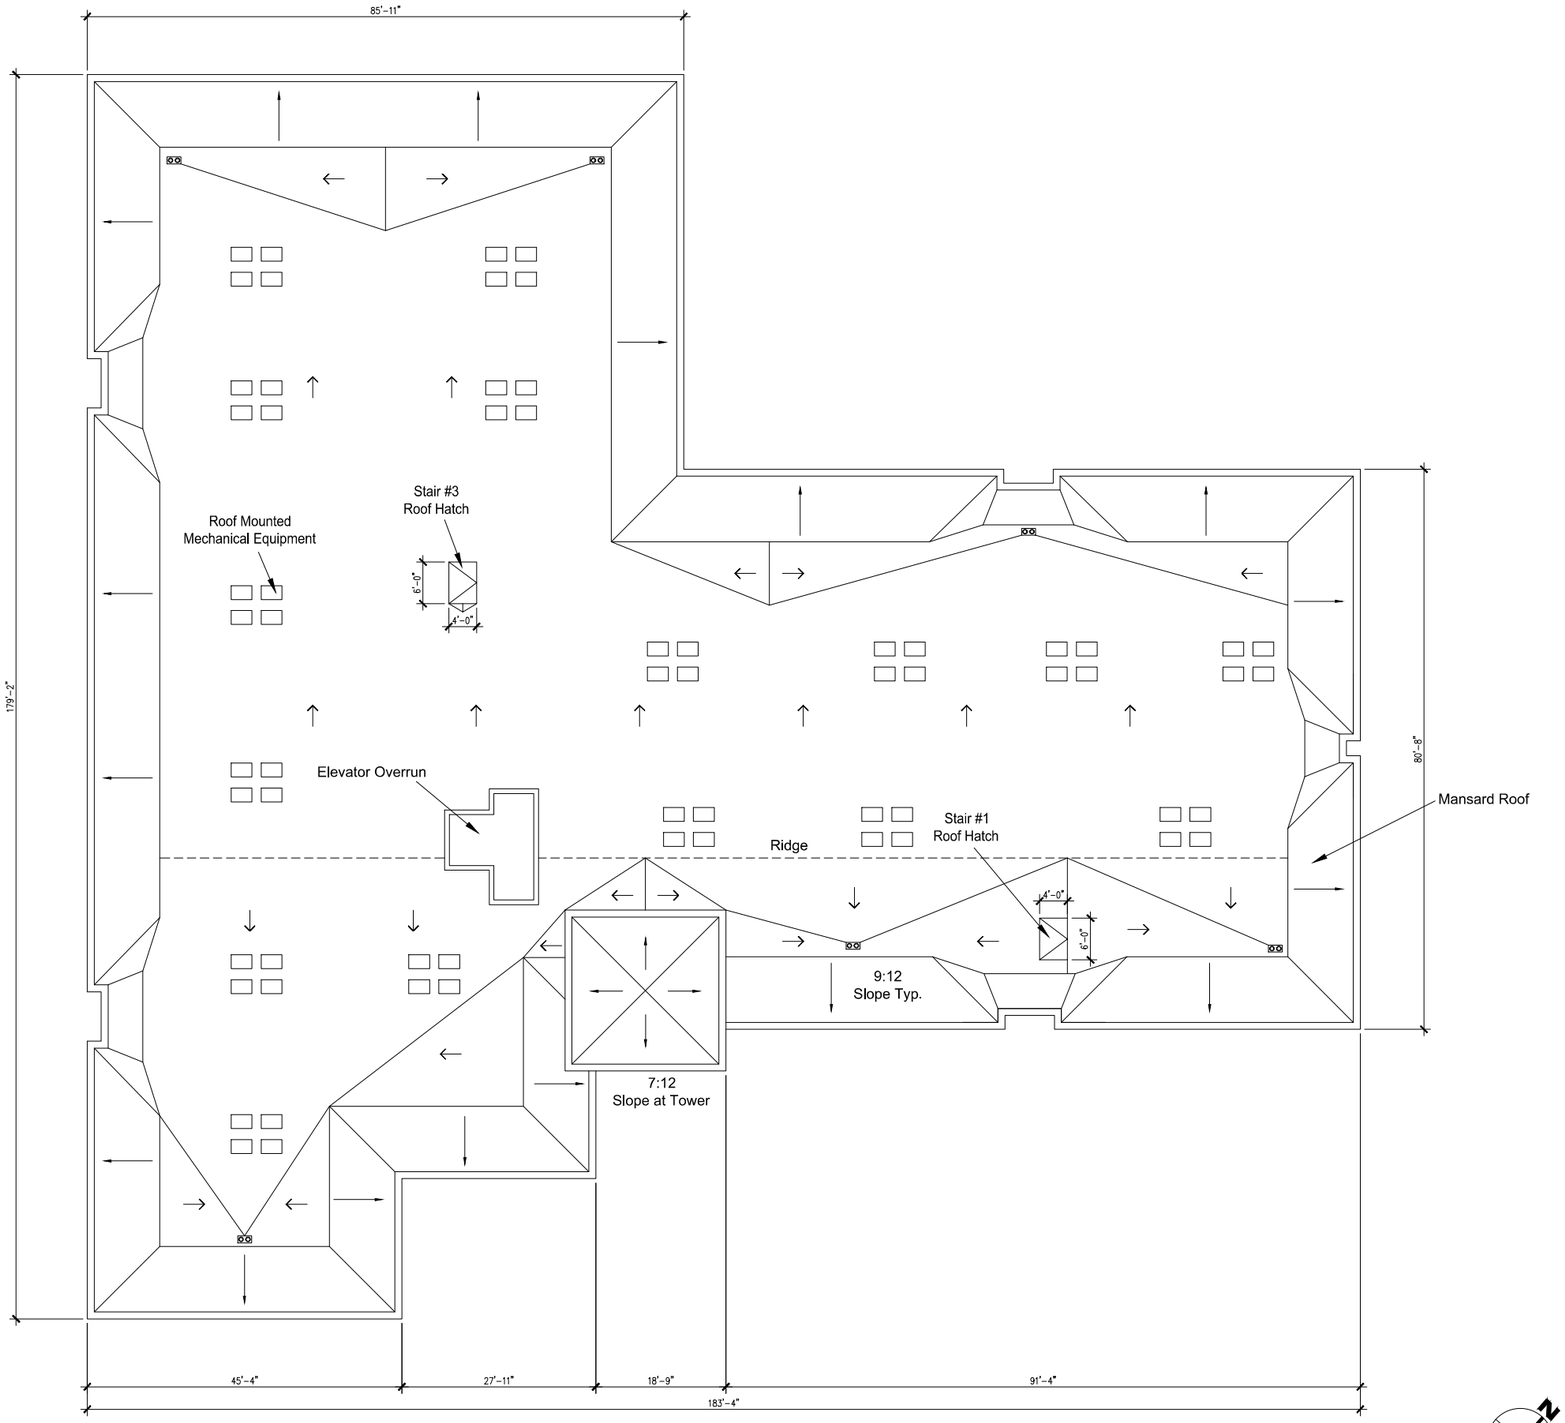

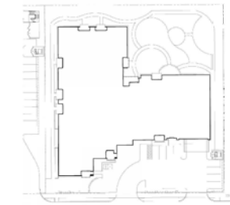

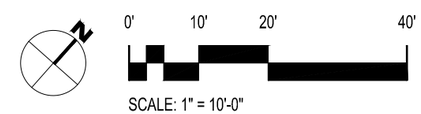

SCALE: 1" = 10'-0"

DES
ARCHITECTS
ENGINEERS

399 Bradford Street
Redwood City, Ca. 94063
Tel: (650) 364-6453
Fax: (650) 364-2618
www.des-ae.com

twa
TRANS WORLD
ASSURANCE

885 South El Camino Real
San Mateo, CA 94402

CENTRAL PARK SOUTH

885 South El Camino Real
San Mateo, CA 94402

ISSUE:	DATE:	DESCRIPTION:
	11/10/2014	Revised planning application
	01/29/2015	Revised planning application

DRAWN BY:

REVIEWED BY:

APPROVED BY:

DES PROJECT NO.:

ROOF PLAN

© 2014

34

SHEET NO.

Mar 05, 2015 - 11:05am GKeshigar P:\TransWorld\9th-ElCamino\994700\1\Dwg\Arch\34-RoofPlan.dwg