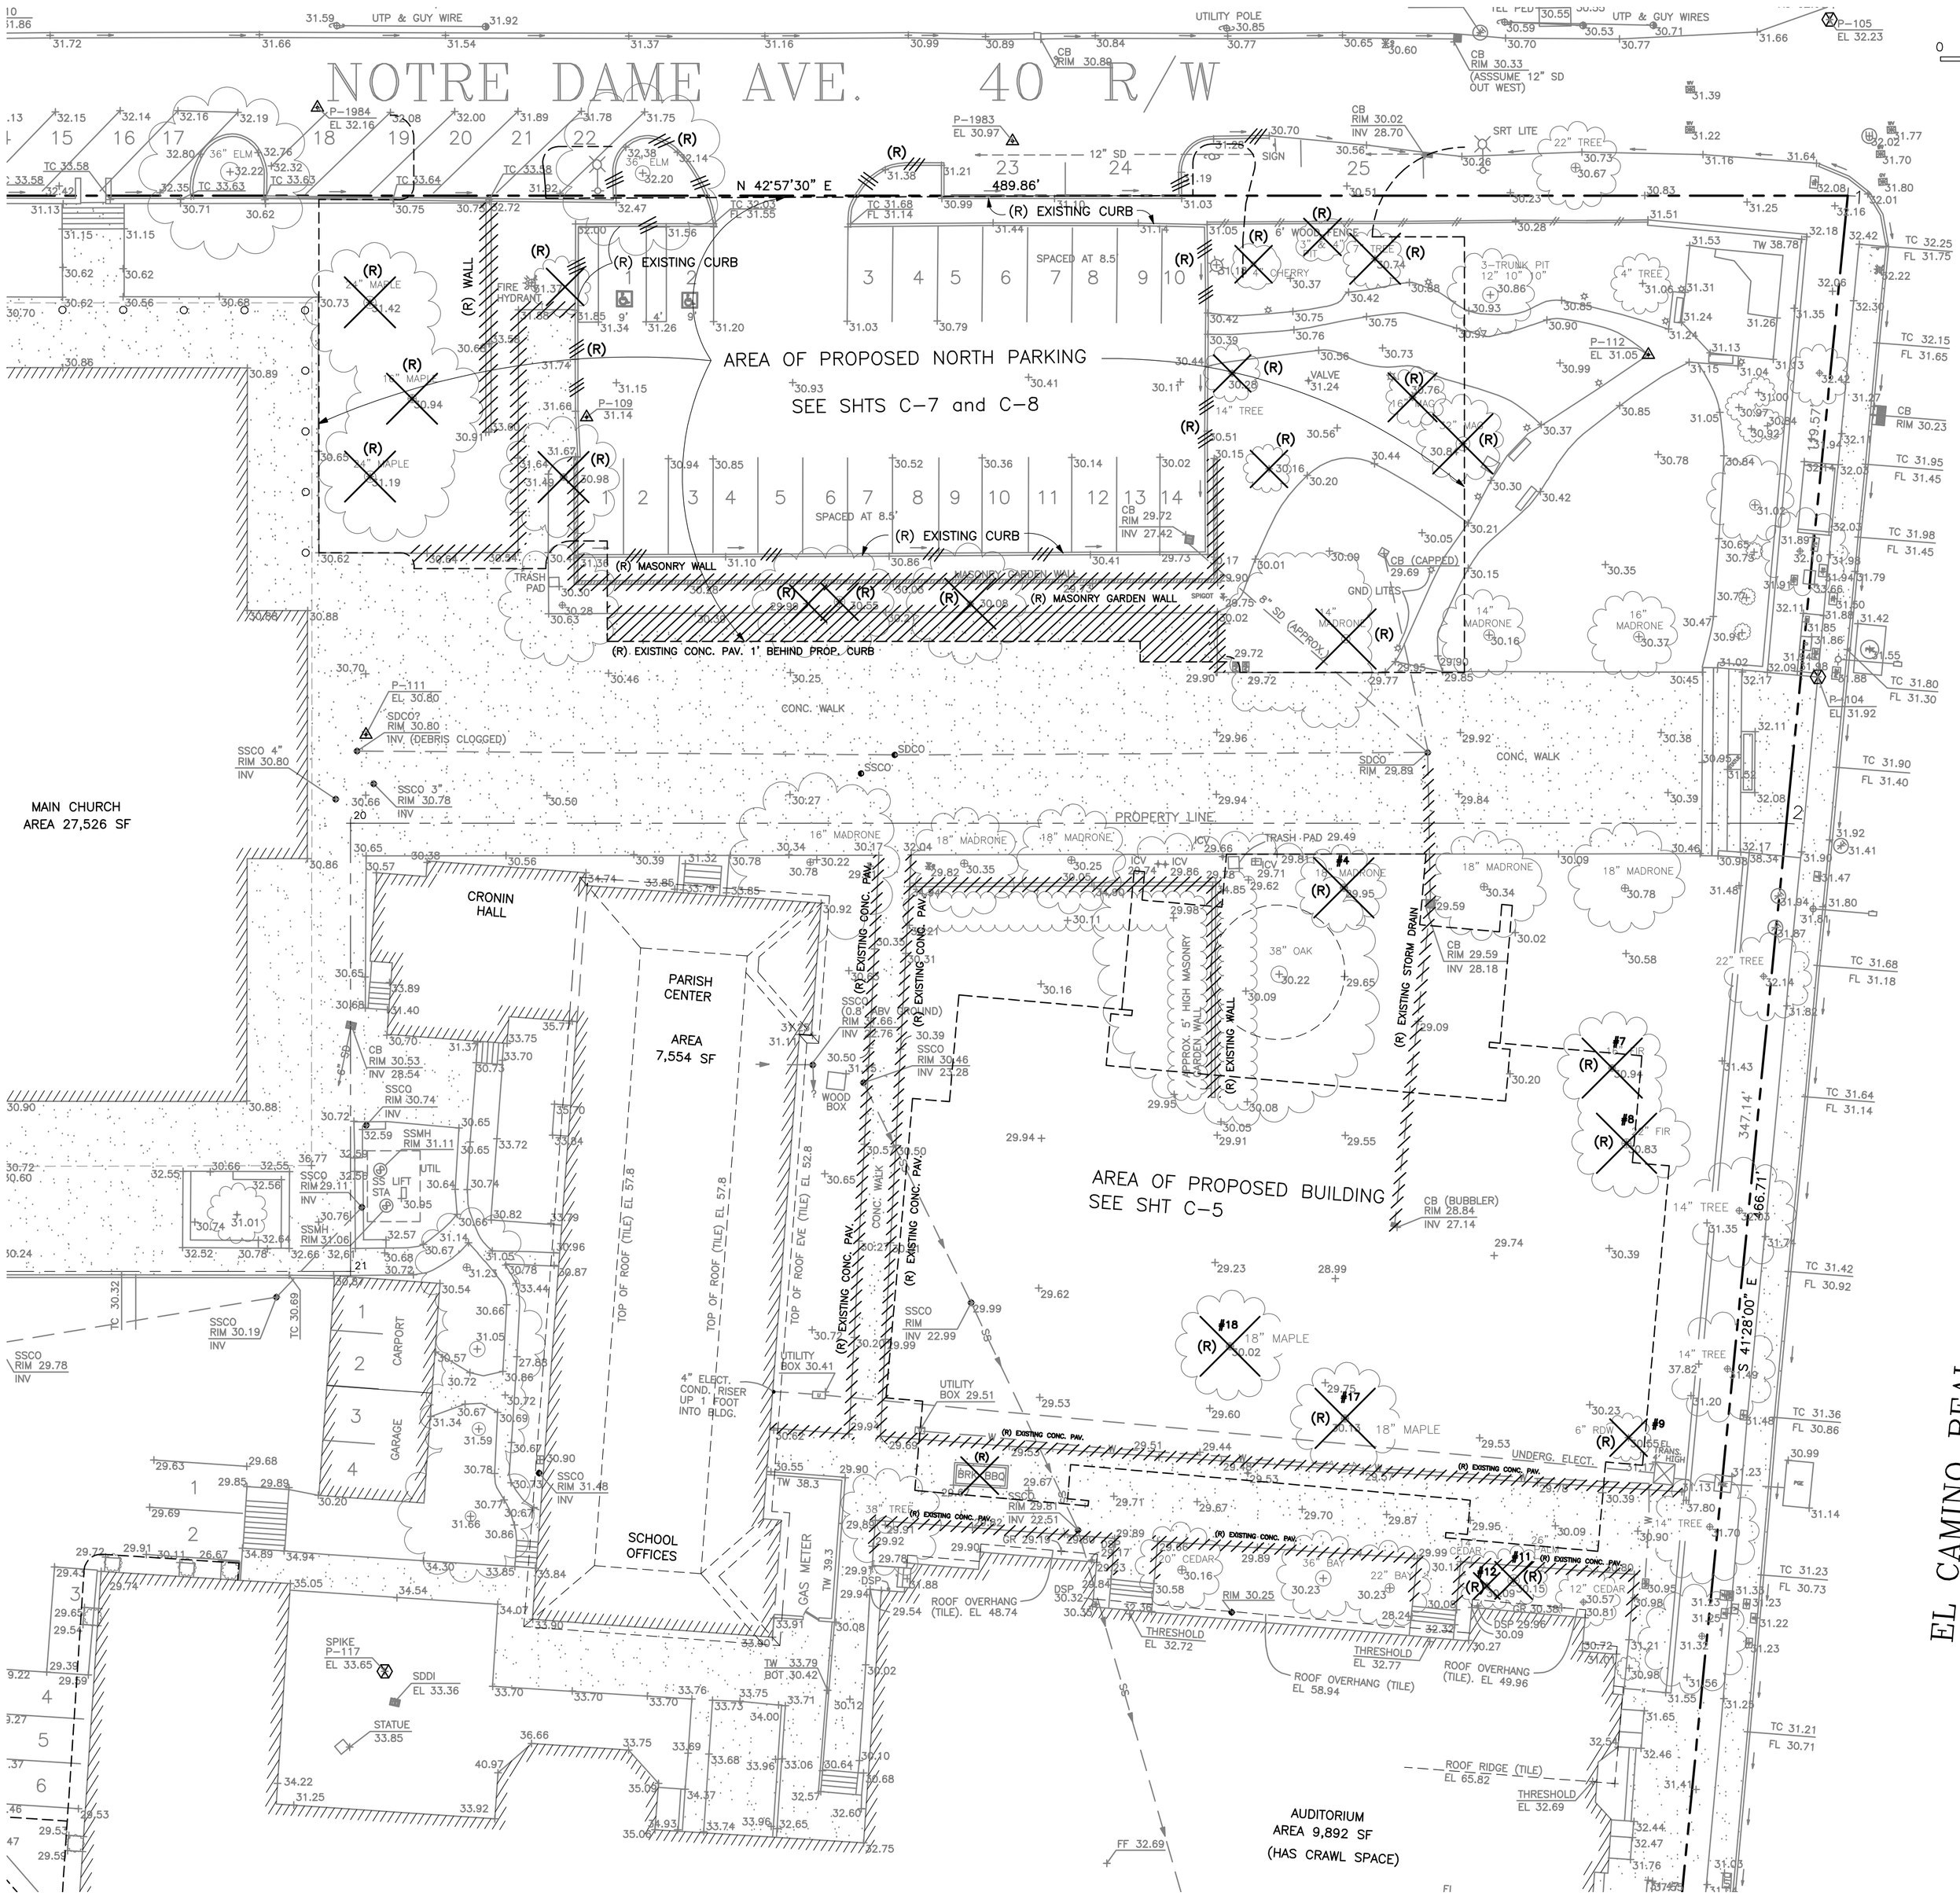

DEMOLITION LEGEND

(E) EXISTING

(R) REMOVE

DEMOLITION NOTES

1. PERMIT REQUIRED. A demolition permit is required before starting demolition. Apply to the City Building Dept. An encroachment permit will be required for any work in the public right of way.

2. REMOVALS. Items to be removed shall be removed off-site to a legal disposal site and in accordance with City requirements. This includes removal of existing asphalt pavement, concrete (PCC) pavement, the concrete wall west of the existing Parish Center, and catch basins as required for the new construction.

3. RECYCLING. Required for all removed asphalt, concrete pavement, and concrete wall. The City has recycling information available at the Building Department.

Case+Abst Architects LLP
1033 POLK STREET
SAN FRANCISCO, CA 94109
415.351.3600

CIVIL ENGINEER
KAVANAGH ENGINEERING
708 CAROLAN AVENUE
BURLINGAME, CA 94010
650.579.1944

JOB NO. 0542 SMAT

REGISTERED PROFESSIONAL ENGINEER
CHARLES L. KAVANAGH
No. 20858
Exp. 9-30-11
CIVIL
STATE OF CALIFORNIA

New School Gymnasium For:

Saint Matthew

Catholic Church

One Notre Dame Avenue, San Mateo, CA 94402

Date:	12-03-2010
Project Number:	0542 SMAT
Scale:	1" = 16'
Drawn By:	DIS

No.	Revision	Date
6	Planning Submittal	- - -
5	Planning Submittal	12.18.08
4	Planning Submittal	07.24.08
3	Planning Submittal	01.24.08
2	Planning Submittal	09.14.07
1	Planning Submittal	06.07.07

Sheet Title

DEMOLITION PLAN
NE AREA

Sheet Number

C-2

These drawings constitute the original and unpublished work of Case+Abst Architects LLP and may not be duplicated, used, or disclosed without written consent of the Architect.