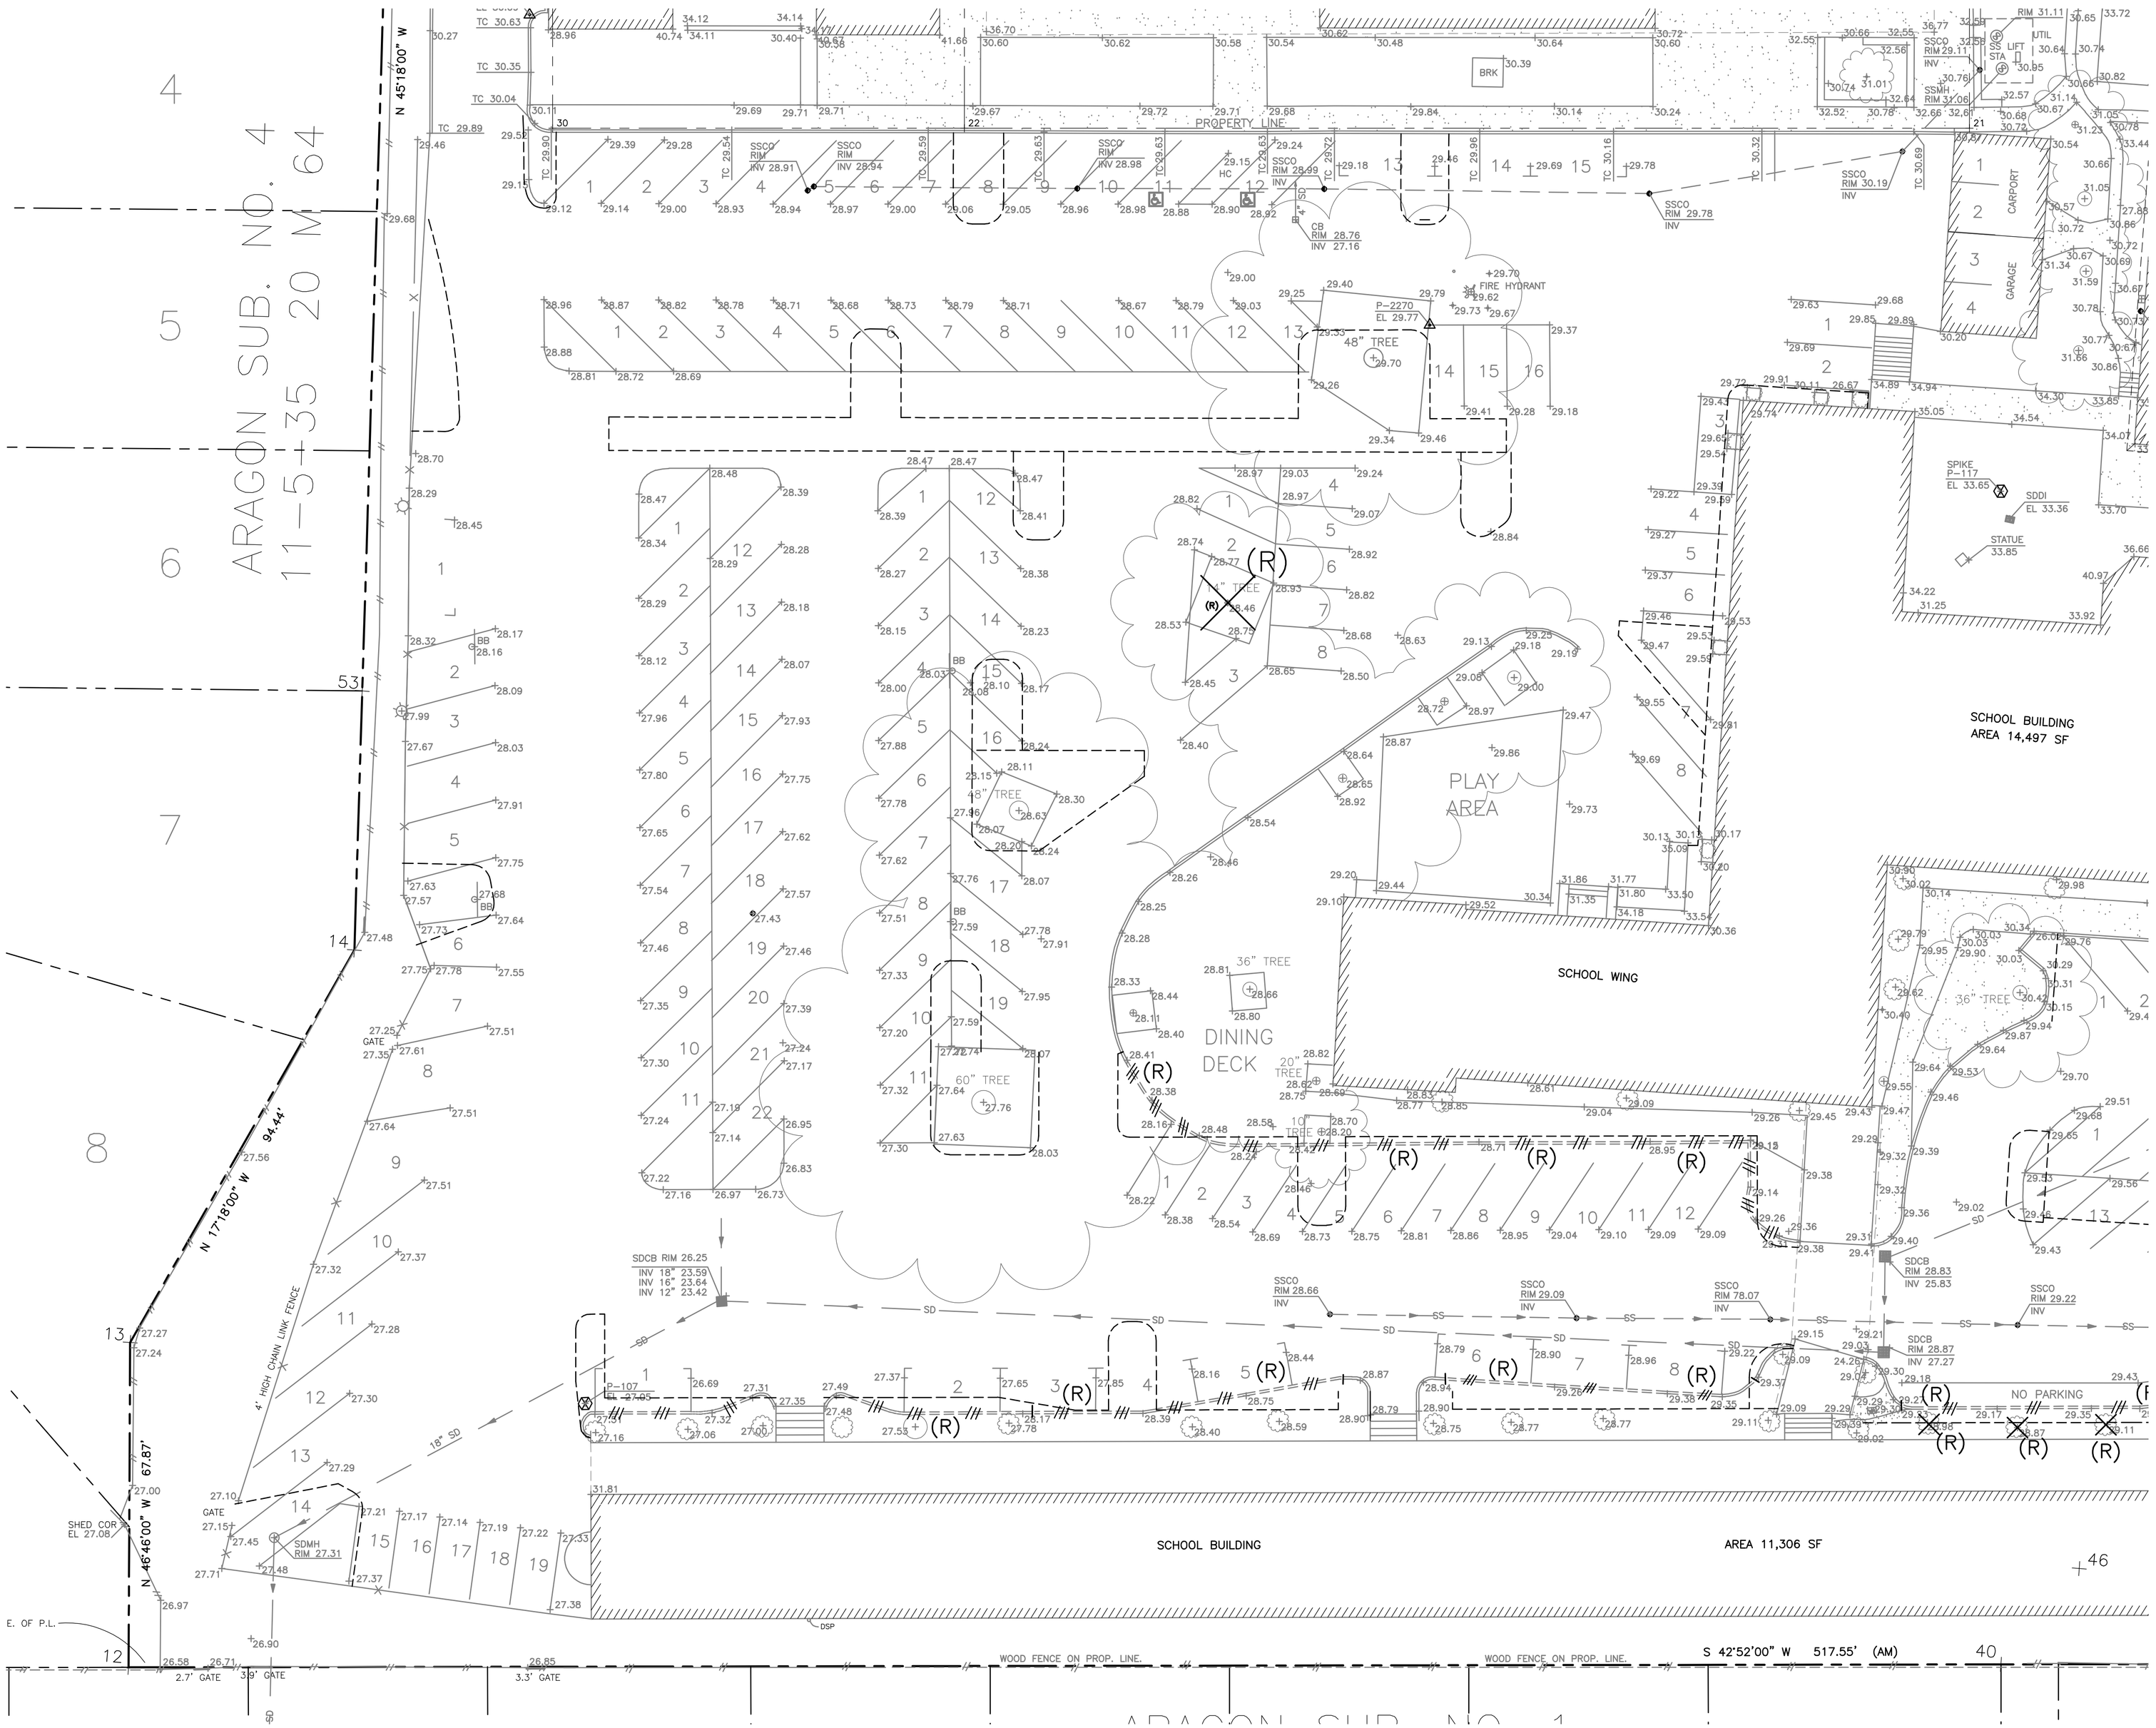



CASE + ABST ARCHITECTS LLP
1033 POLK STREET
SAN FRANCISCO, CA 94109
415.361.5600

CIVIL ENGINEER
KAVANAGH ENGINEERING
708 CAROLAN AVENUE
BURLINGAME, CA 94010
650.579.1944


JOB NO. 0542 SMAT

REGISTERED PROFESSIONAL ENGINEER
CHARLES L. KAVANAGH
No. 20858
Exp. 9-30-11
CIVIL
STATE OF CALIFORNIA

New School Gymnasium For:

# Saint Matthew

## Catholic Church

One Notre Dame Avenue, San Mateo, CA 94402

| | |
|---|---|
| Date: | 12-03-2010 |
| Project Number: | 0542 SMAT |
| Scale: | 1" = 16' |
| Drawn By: | DIS |

| No. | Revision | Date |
|---|---|---|
| 6 | Planning Submittal | |
| 5 | Planning Submittal | 12.18.08 |
| 4 | Planning Submittal | 07.24.08 |
| 3 | Planning Submittal | 01.24.08 |
| 2 | Planning Submittal | 09.14.07 |
| 1 | Planning Submittal | 06.07.07 |

Sheet Title

DEMOLITION PLAN
SW AREA

Sheet Number

C-3

[redacted]