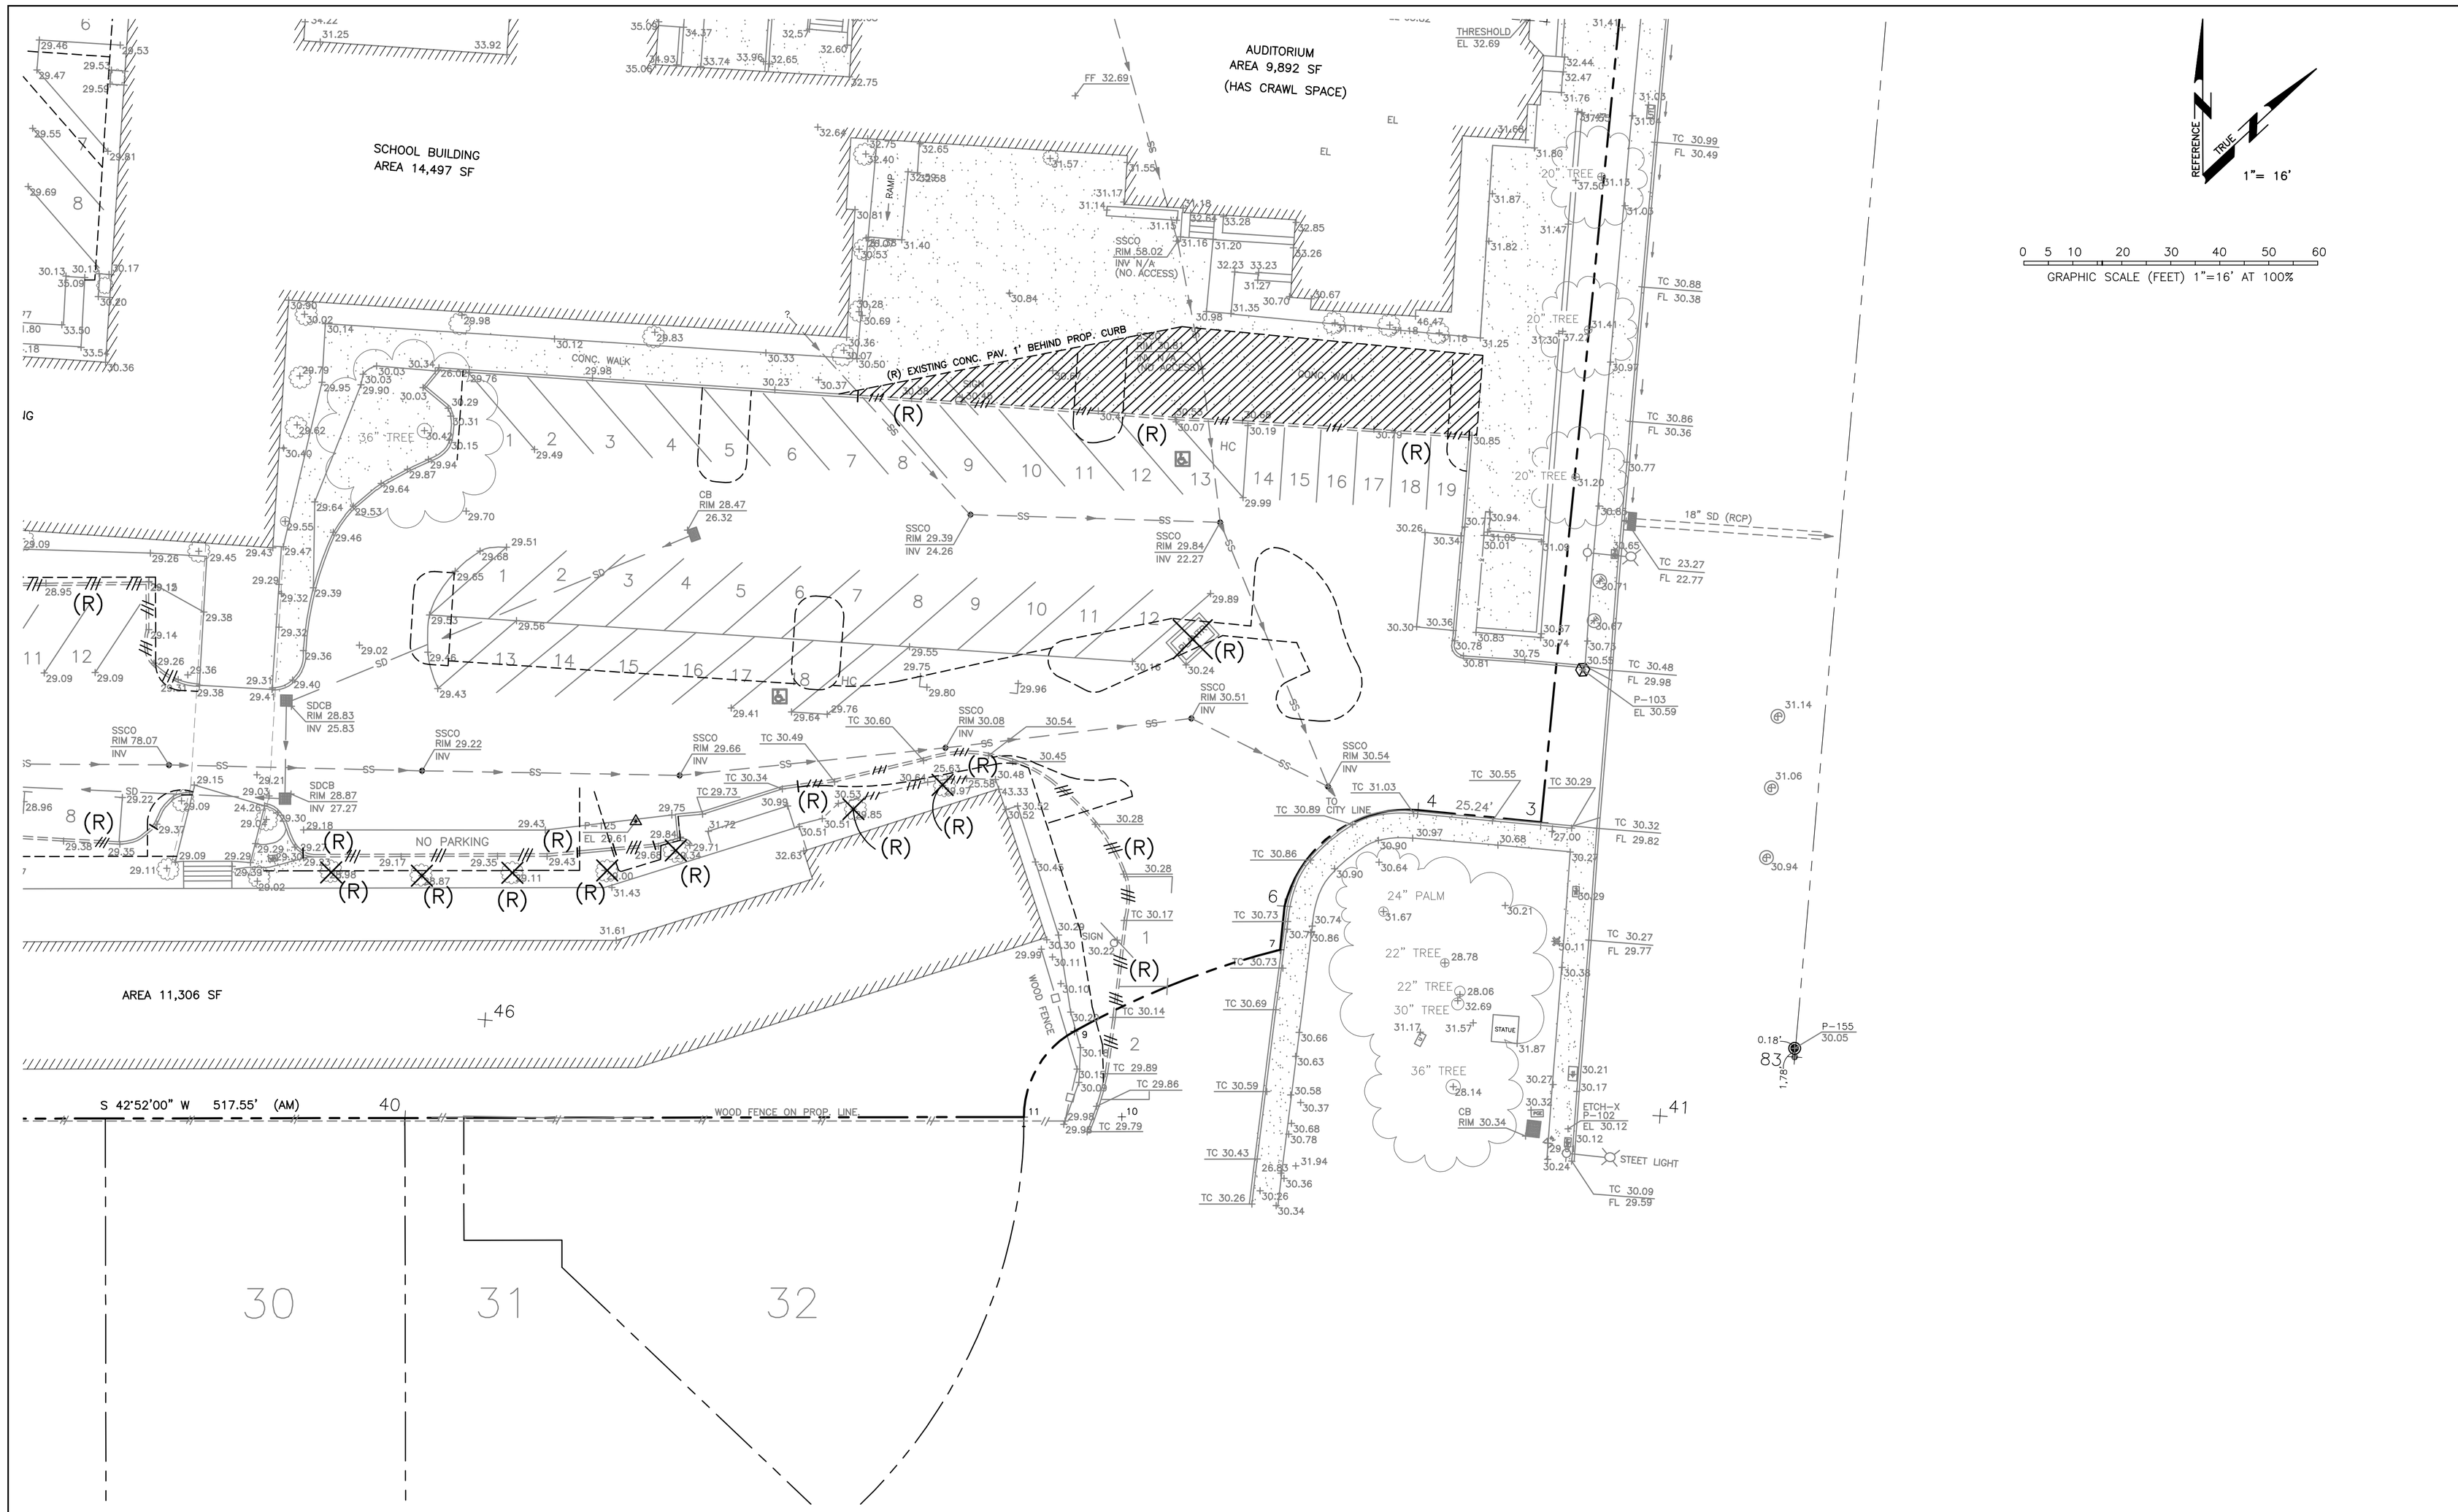

CASE + ABST ARCHITECTS LLP
1033 POLK STREET
SAN FRANCISCO, CA 94109
415.361.3600

CIVIL ENGINEER
KAVANAGH ENGINEERING
708 CAROLAN AVENUE
BURLINGAME, CA 94010
650.579.1944

JOB NO. 0542 SMAT

REGISTERED PROFESSIONAL ENGINEER
CHARLES L. KAVANAGH
No. 20858
Exp. 9-30-11
CIVIL
STATE OF CALIFORNIA

New School Gymnasium For:

Saint Matthew

Catholic Church

One Notre Dame Avenue, San Mateo, CA 94402

Date:	12-03-2010
Project Number:	0542 SMAT
Scale:	1" = 16'
Drawn By:	DIS

No.	Revision	Date
6	Planning Submittal	_._._
5	Planning Submittal	12.18.08
4	Planning Submittal	07.24.08
3	Planning Submittal	01.24.08
2	Planning Submittal	09.14.07
1	Planning Submittal	06.07.07

Sheet Title

DEMOLITION PLAN
SE AREA

Sheet Number

C-4