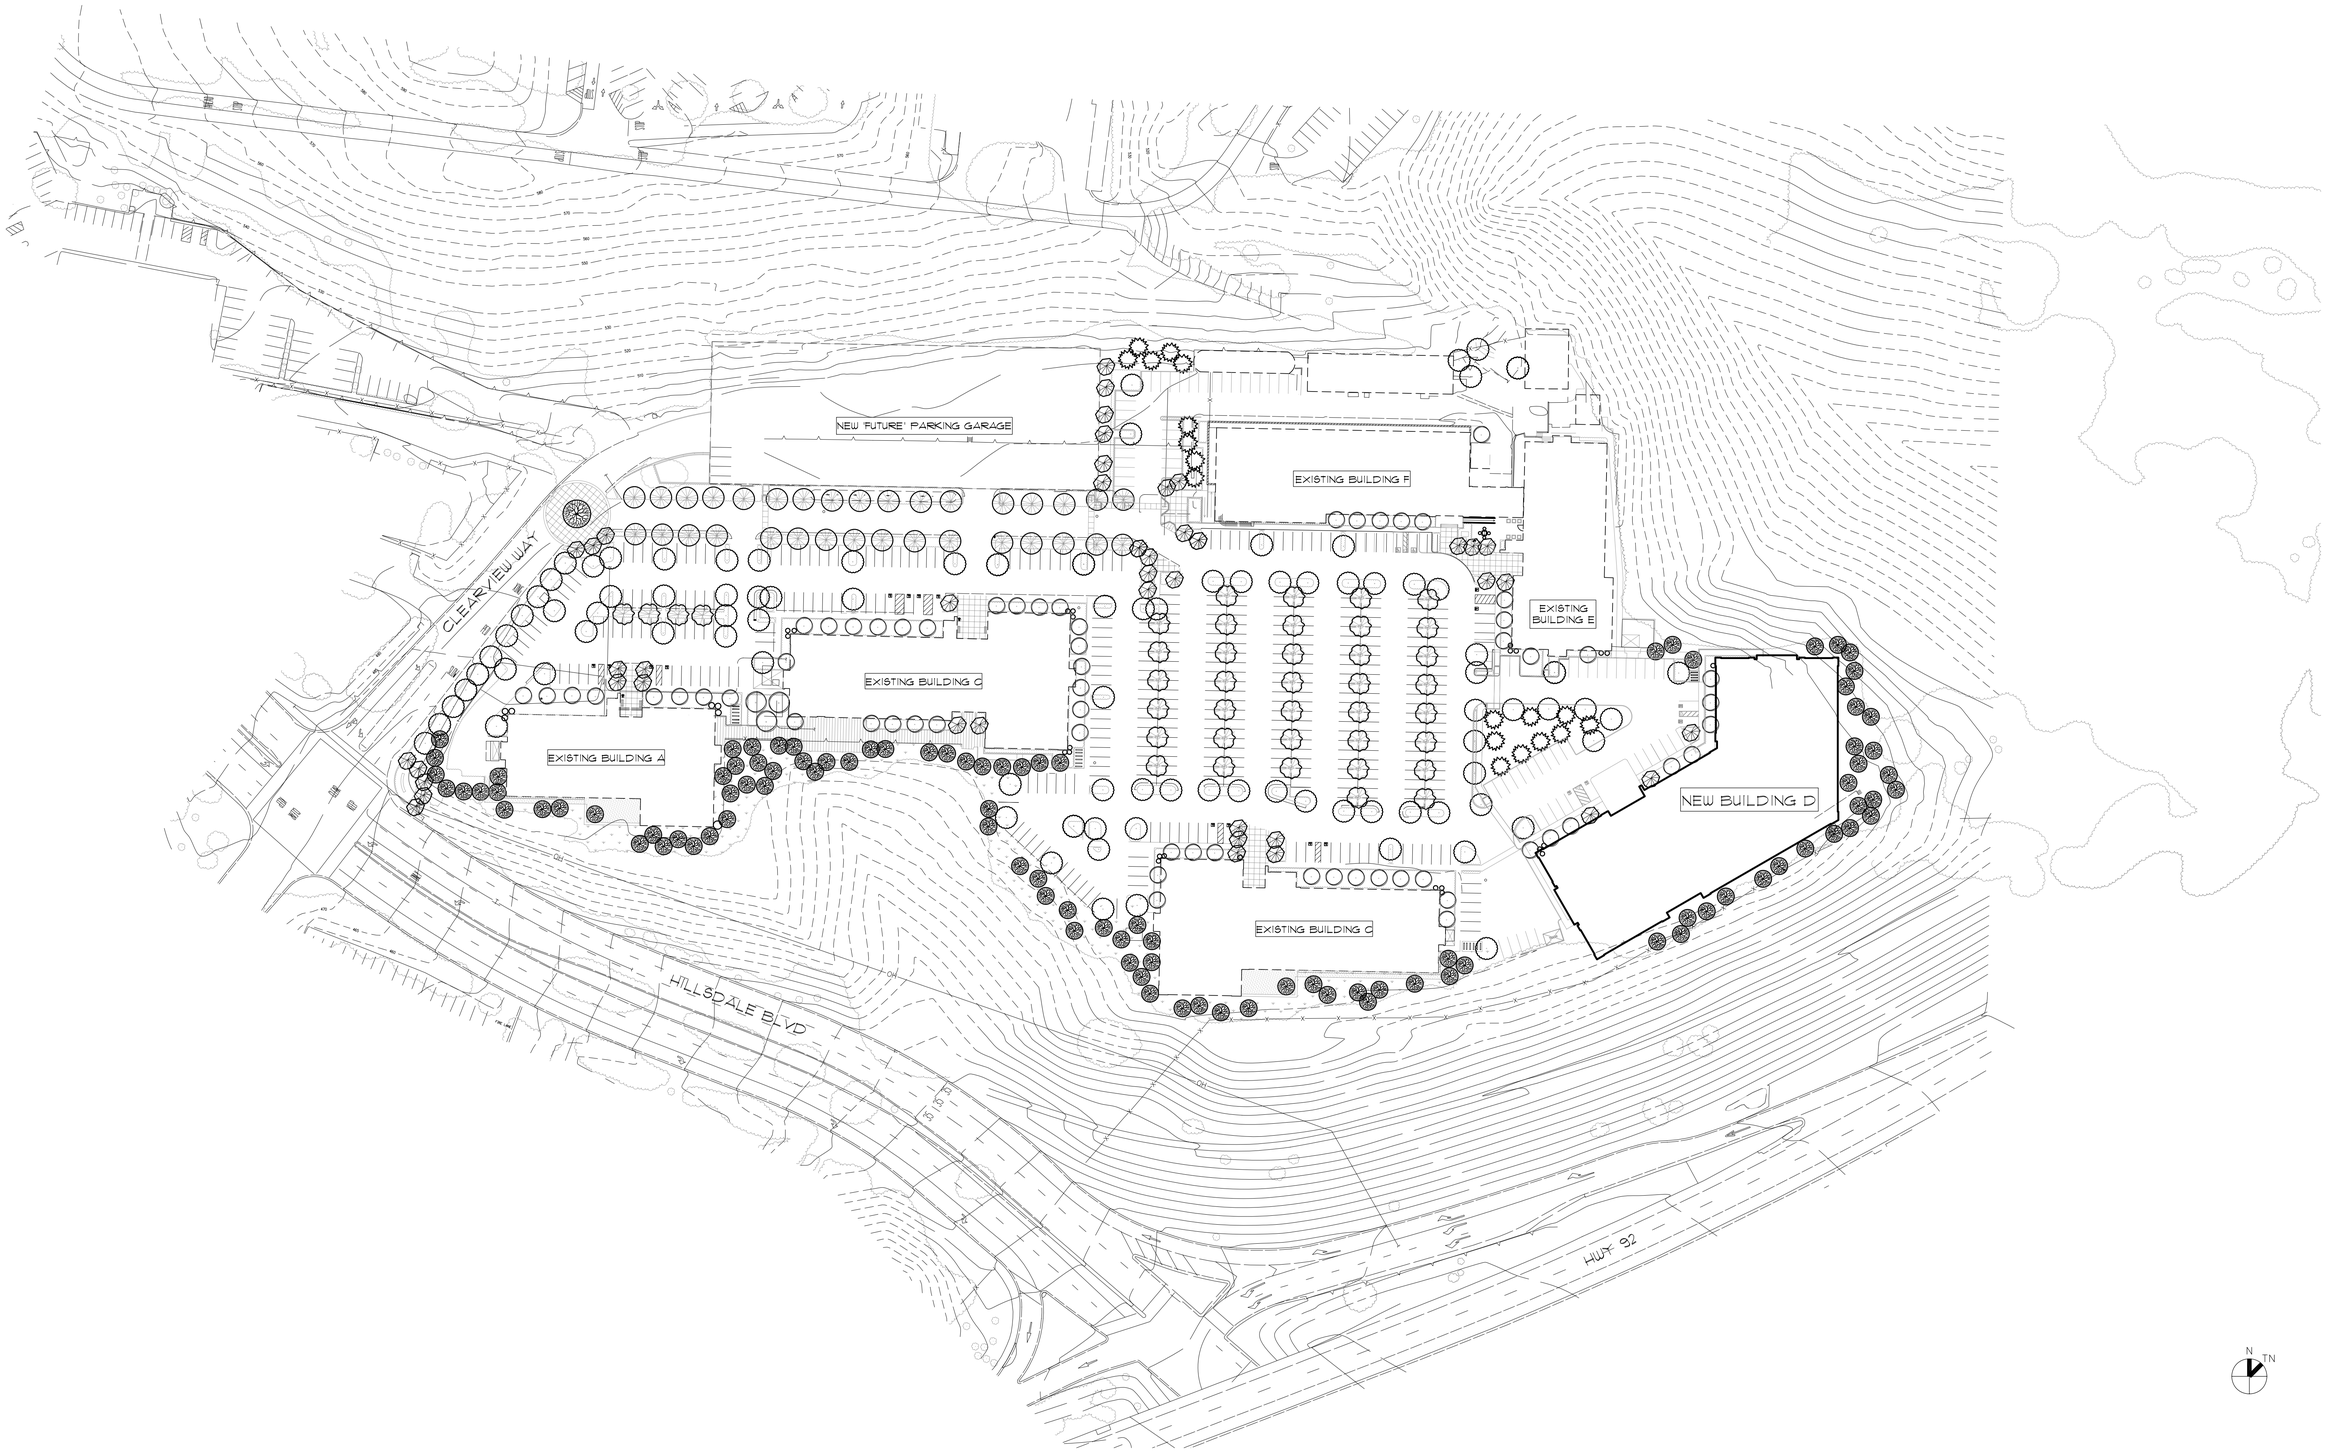

LOWE ENTERPRISES

SCALE: 1/64"=1'-0"

KORTH SUNSERI HAGEY ARCHITECTS
650 California Street Fourth Floor San Francisco, California 94108
Tel: 415.954.1960 Fax: 415.954.1970 © 2012

SAN MATEO EXECUTIVE PARK

SAN MATEO, CA

OVERALL SITE PLAN

A1.1

06/18/2012

ALL DRAWINGS AND WRITTEN MATERIAL APPEARING HEREIN CONSTITUTE ORIGINAL AND UNPUBLISHED WORK OF THE ARCHITECT AND MAY NOT BE DUPLICATED, USED OR DISCLOSED WITHOUT WRITTEN CONSENT OF THE ARCHITECT