A.9. Sidewalk Standards – Mixed Use Type A Zero Setback

Type A - Mixed Use Zero - Setback Neighborhood

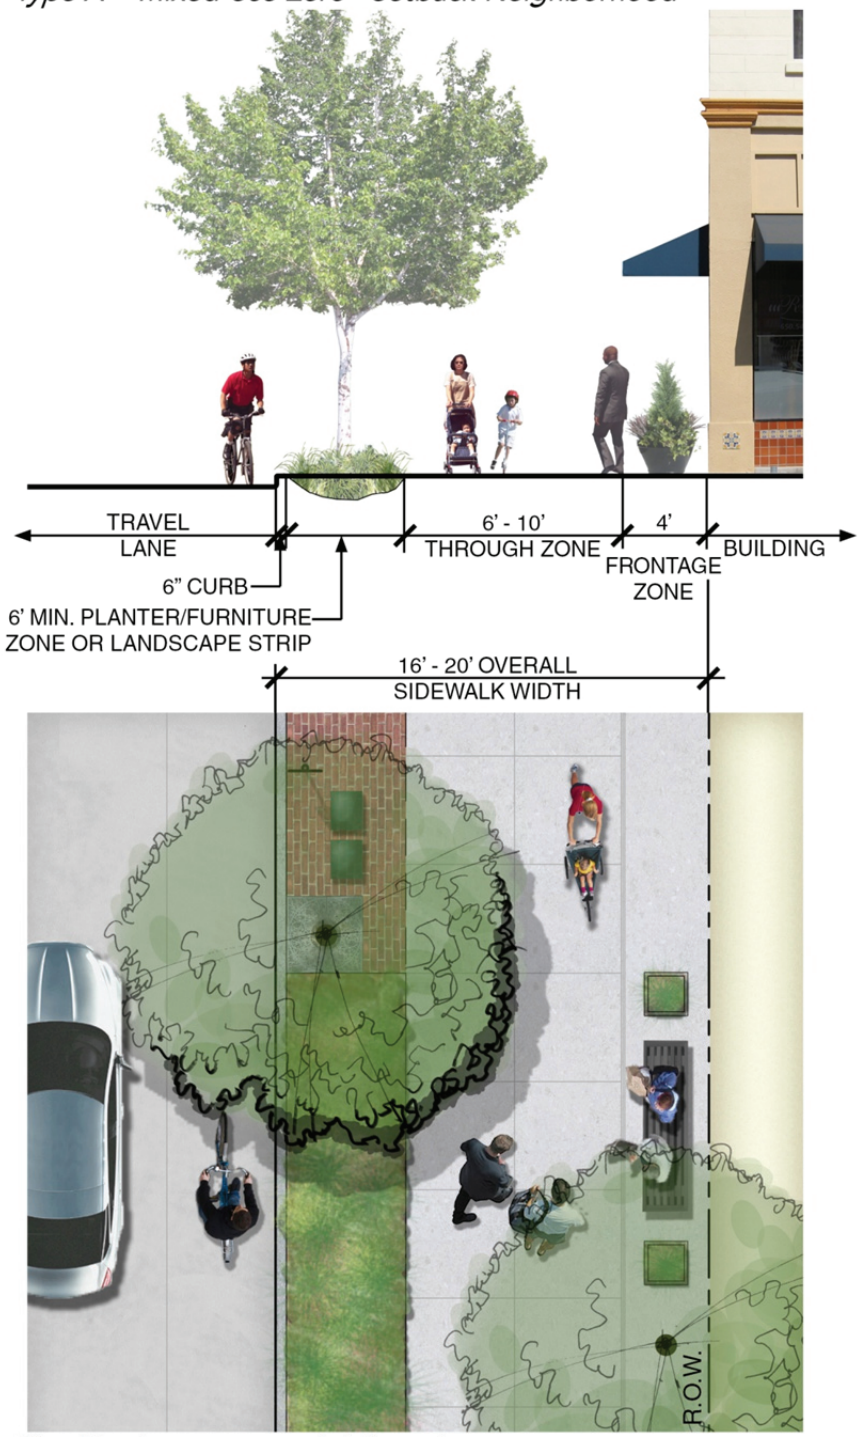

NOTES

- For blocks with no street parking.
- In areas of ground level retail, locate seating and planting amenities in frontage zone.
- Where landscape strip serves as stormwater treatment, strip must be a minimum of 8' wide.
- Street trees encouraged in frontage zone.

*Graphics show recommended dimensions.

Callander Associates