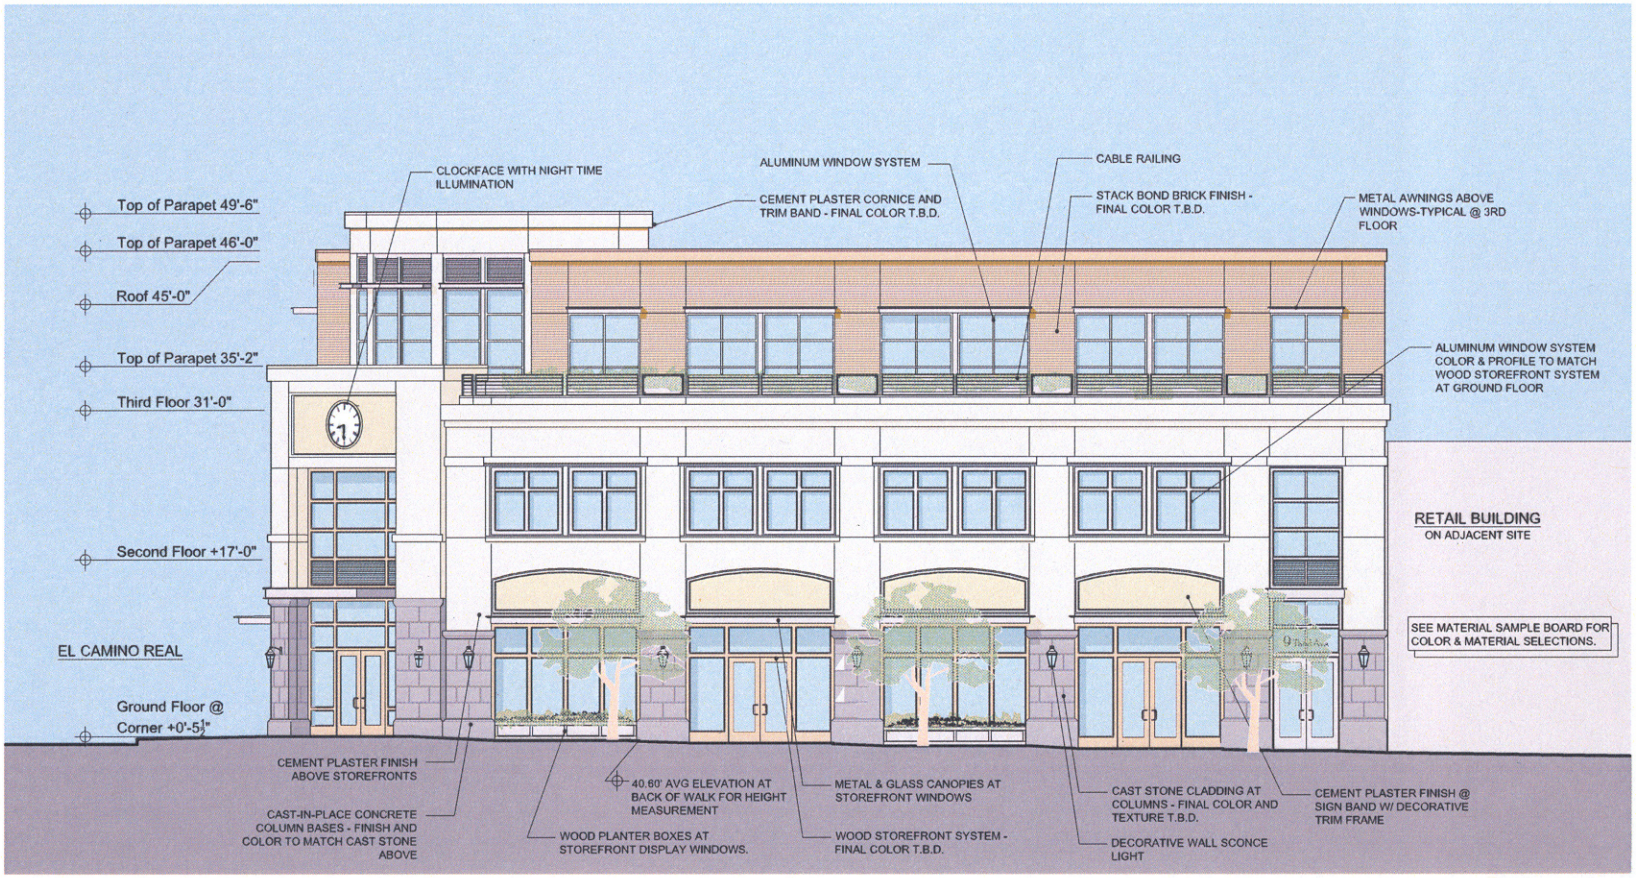

3 SOUTH ELEVATION - 3RD AVENUE
3/16" = 1'-0"

SHEET SIZE: 24"X36"
SCALE REFERENCES ARE ONLY ACCURATE AT ORIGINAL SHEET SIZE. DO NOT OTHERWISE SCALE DRAWINGS



Spear Design Associates
121 Spear Street Suite 250 San Francisco CA 94105
phone: 415 546 9373
fax: 415 546 9569

Project Sponsor:
3RD AND EL CAMINO LAND PARTNERS, L.P.
121 Spear Street, Suite 250
San Francisco, CA 94105
ph: 415 546 9373 fx: 415 546 9569

PROPOSED MIXED-USE OFFICE/RETAIL BUILDING
N.E.C. OF 3RD & EL CAMINO
SAN MATEO, CALIFORNIA

SECTION/ELEVATIONS

NO.	DATE	DESCRIPTION

DRAWN BY: DS MM
SCALE: AS SHOWN
DATE: 5/12/08
JOB NO: 0160

A3

4 WEST ELEVATION - EL CAMINO REAL
3/16" = 1'-0"

SHEET SIZE: 24"X36"
SCALE REFERENCES ARE ONLY ACCURATE AT ORIGINAL SHEET SIZE. DO NOT OTHERWISE SCALE DRAWINGS



Spear Design Associates
121 Spear Street Suite 250 San Francisco, CA 94105
ph: 415 546 9373
fax: 415 546 9569

Project Sponsor:
3RD AND EL CAMINO LAND PARTNERS, L.P.
121 Spear Street Suite 250
San Francisco, CA 94105
ph: 415 546 9373 fx: 415 546 9569

PROPOSED MIXED-USE OFFICE/RETAIL BUILDING
N.E.C. OF 3RD & EL CAMINO
SAN MATEO, CALIFORNIA

SECTION/ELEVATIONS

NO.	DATE	DESCRIPTION

DRAWN BY: DS MM
SCALE: AS SHOWN
DATE: 5/12/06
JOB NO: 0160

A4

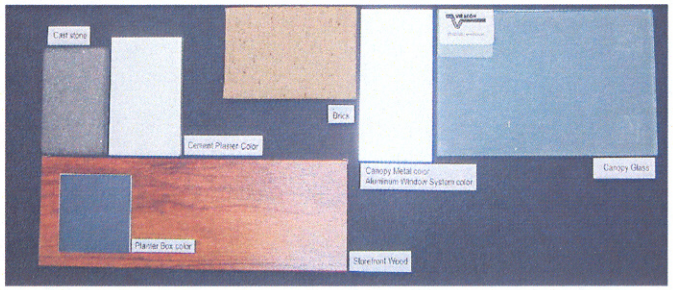

MATERIAL SAMPLE BOARD

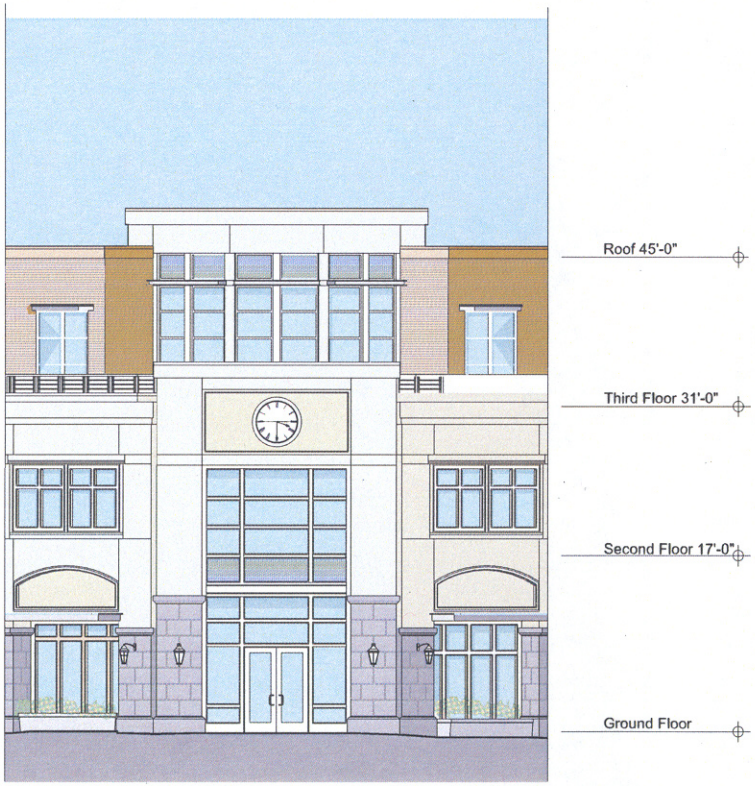

2 CORNER ELEVATION @ 3RD AVENUE & EL CAMINO REAL
3/16" = 1'-0"

SHEET SIZE: 24"X36"





PROPOSED MIXED-USE OFFICE/RETAIL BUILDING
N.E.C. OF 3RD & EL CAMINO
SAN MATEO, CALIFORNIA

SECTION/ELEVATIONS

NO.	DATE	DESCRIPTION

DRAWN BY: DS MM
SCALE: AS SHOWN
DATE: 5/12/08
JOB NO: 0160

A5

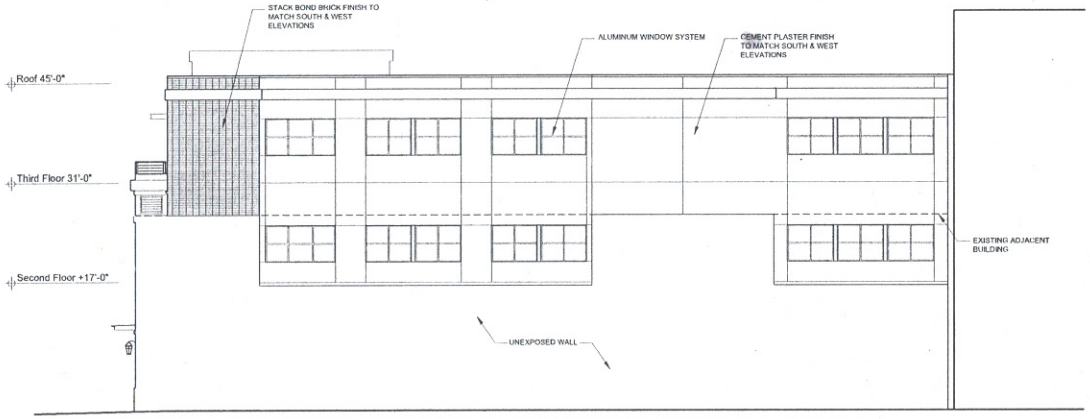

2 EAST ELEVATION
1/8" = 1'-0"

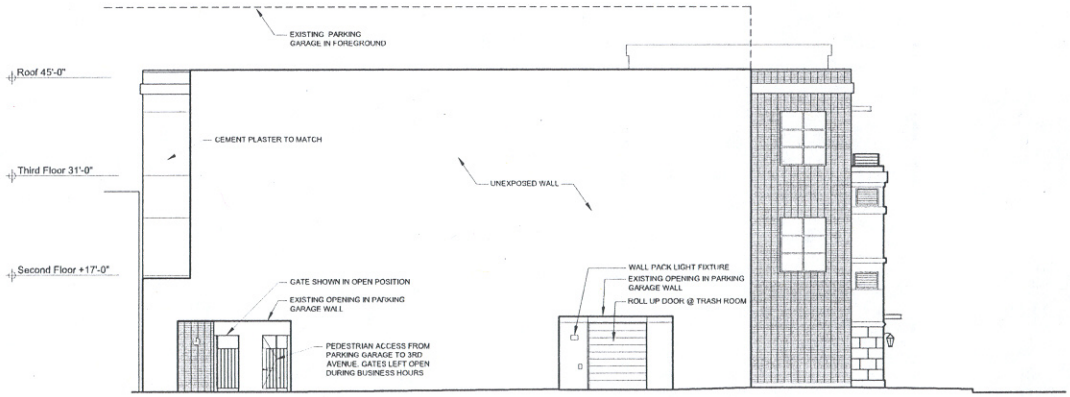

1 NORTH ELEVATION
1/8" = 1'-0"

SHEET SIZE: 24"X36"
SCALE REFERENCES ARE ONLY ACCURATE AT ORIGINAL SHEET SIZE. DO NOT OTHERWISE SCALE DRAWINGS

Spear Design Associates
121 Spear Street Suite 250 San Francisco, CA 94105
phone: 415 546 9373
fax: 415 546 9569

Project Sponsor:
3RD AND EL CAMINO LAND PARTNERS, L.P.
121 Spear Street Suite 250
San Francisco, CA 94105
ph: 415 546 9373 fx: 415 546 9569

PROPOSED MIXED-USE OFFICE/RETAIL BUILDING

N.E.C. OF 3RD & EL CAMINO
SAN MATEO, CALIFORNIA

BUILDING ELEVATIONS

NO.	DATE	DESCRIPTION

DRAWN BY: DS
SCALE: AS SHOWN
DATE: 5/12/08
JOB NO. 0160

A4