CENTRAL PARK SOUTH

9TH AVENUE AND EL CAMINO REAL, SAN MATEO,CA

EXHIBITS FOR PARK AND RECREATION COMMISSION

March 4, 2015

TABLE OF CONTENTS

1. Overall Reference Site Plan
2. Office Site Plan
3. Office Landscape Plan
4. Office Sections
5. Residential Site Plan
6. Residential Landscape Plan
7. Residential Sections
8. Shade study- March
9. Shade study- June
10. Shade study- October
11. Shade study- December

E3. Garage Access Stair+Trash Enclosure
E4. Office- Elevations
E5. Office- Elevations
E6. Office- Landscape Imagery
E10. Residential- Elevations
E11. Residential- Elevations
E12. Residential- Landscape Imagery
E17. View from Central Park
E18. View from Central Park at Initial Installation
E19. View from Central Park at 5 years from Installation
E20. View from Central Park at 15 years from Installation
E21. TPZ Exhibit - Central Park Trees Adjacent to Office Development
E22. TPZ Exhibit - Redwoods on Neighboring Property at Residential Development
E23. Details

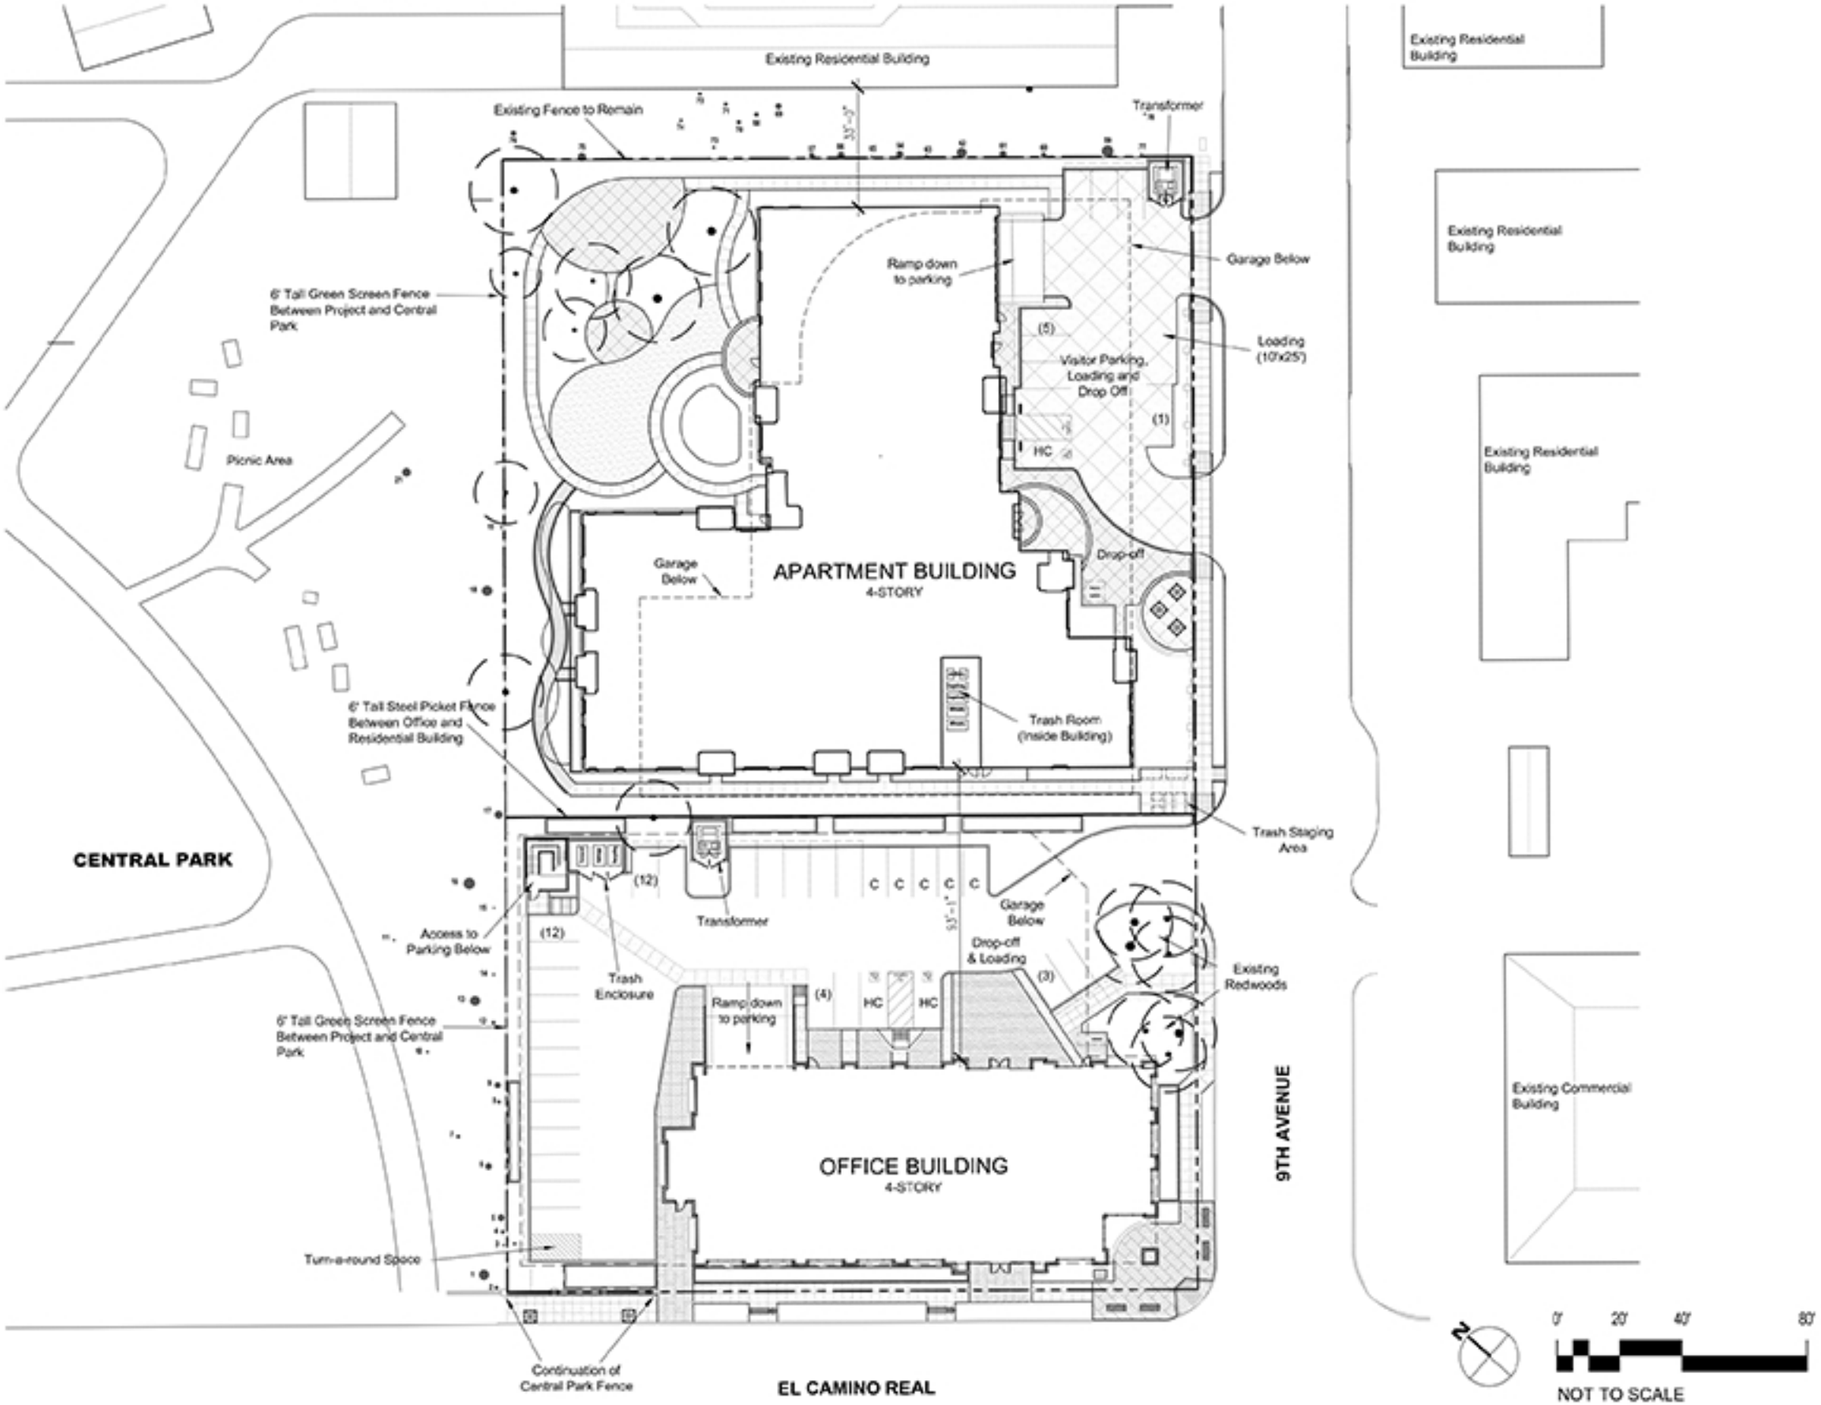

TRANS WORLD ASSURANCE

Central Park South San Mateo, CA

Trans World Assurance

Overall Reference Site Plan 1

3.4.2015

9447.001

DES ARCHITECTS ENGINEERS