19TH AVE/FASHION ISLAND BLVD COMPLETE STREETS PROJECT
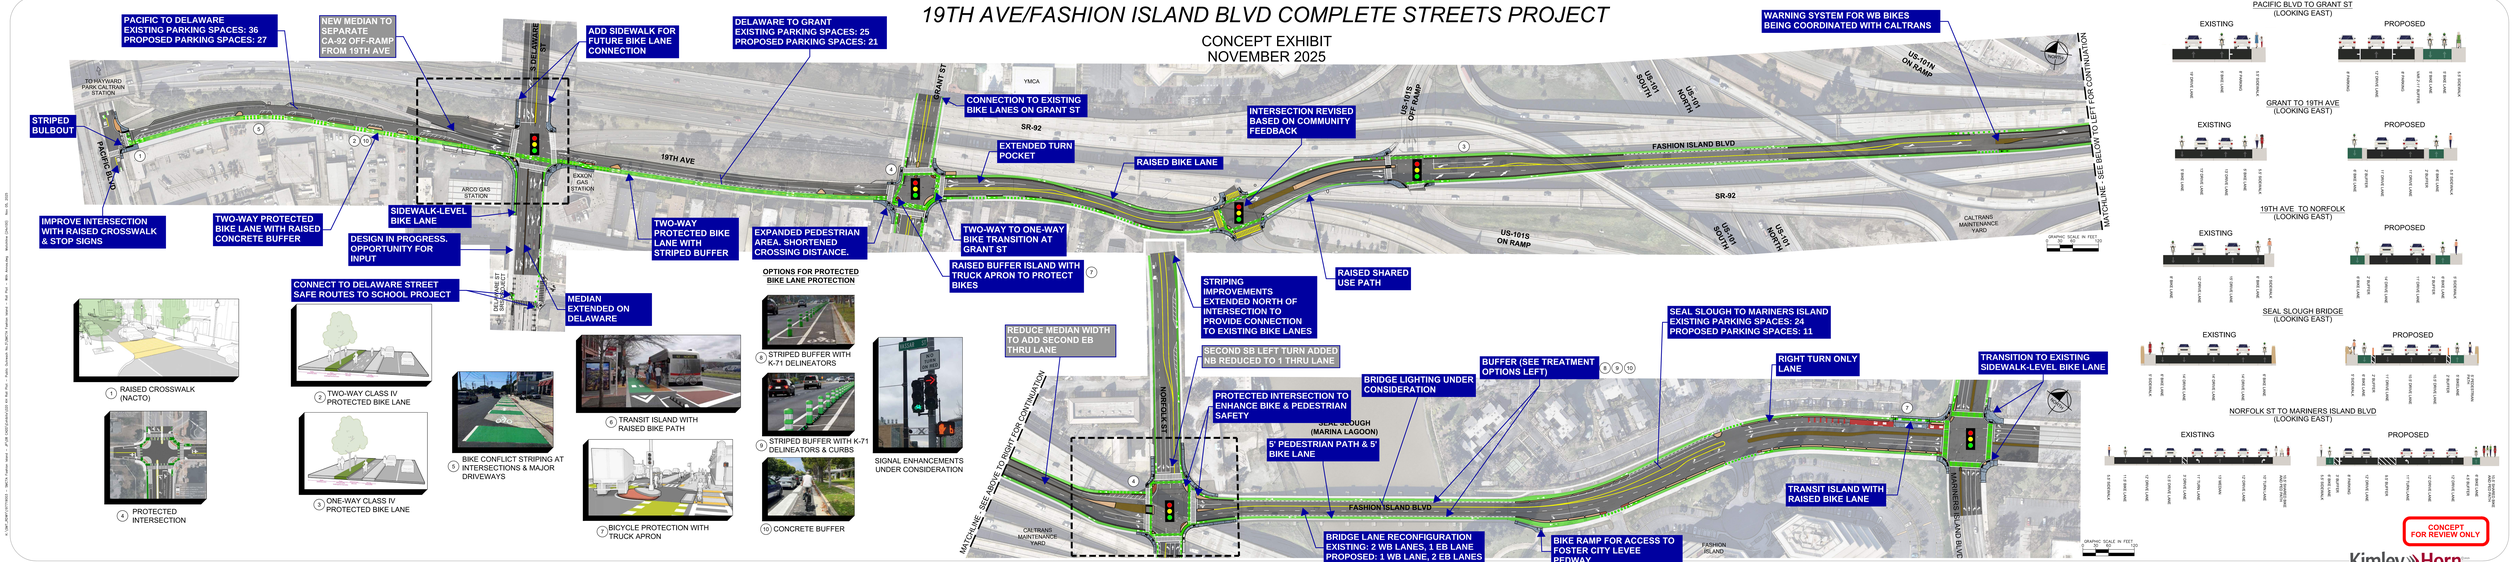
CONCEPT EXHIBIT
NOVEMBER 2025